LAYOUT: Layout1
DATE: Jan 17, 2007 - 6:24am
DRAWING: S:\JOBS\Jobs2006\06-123_C06-123\dwg\0_Iplan_ELEC2_SPEC.dwg

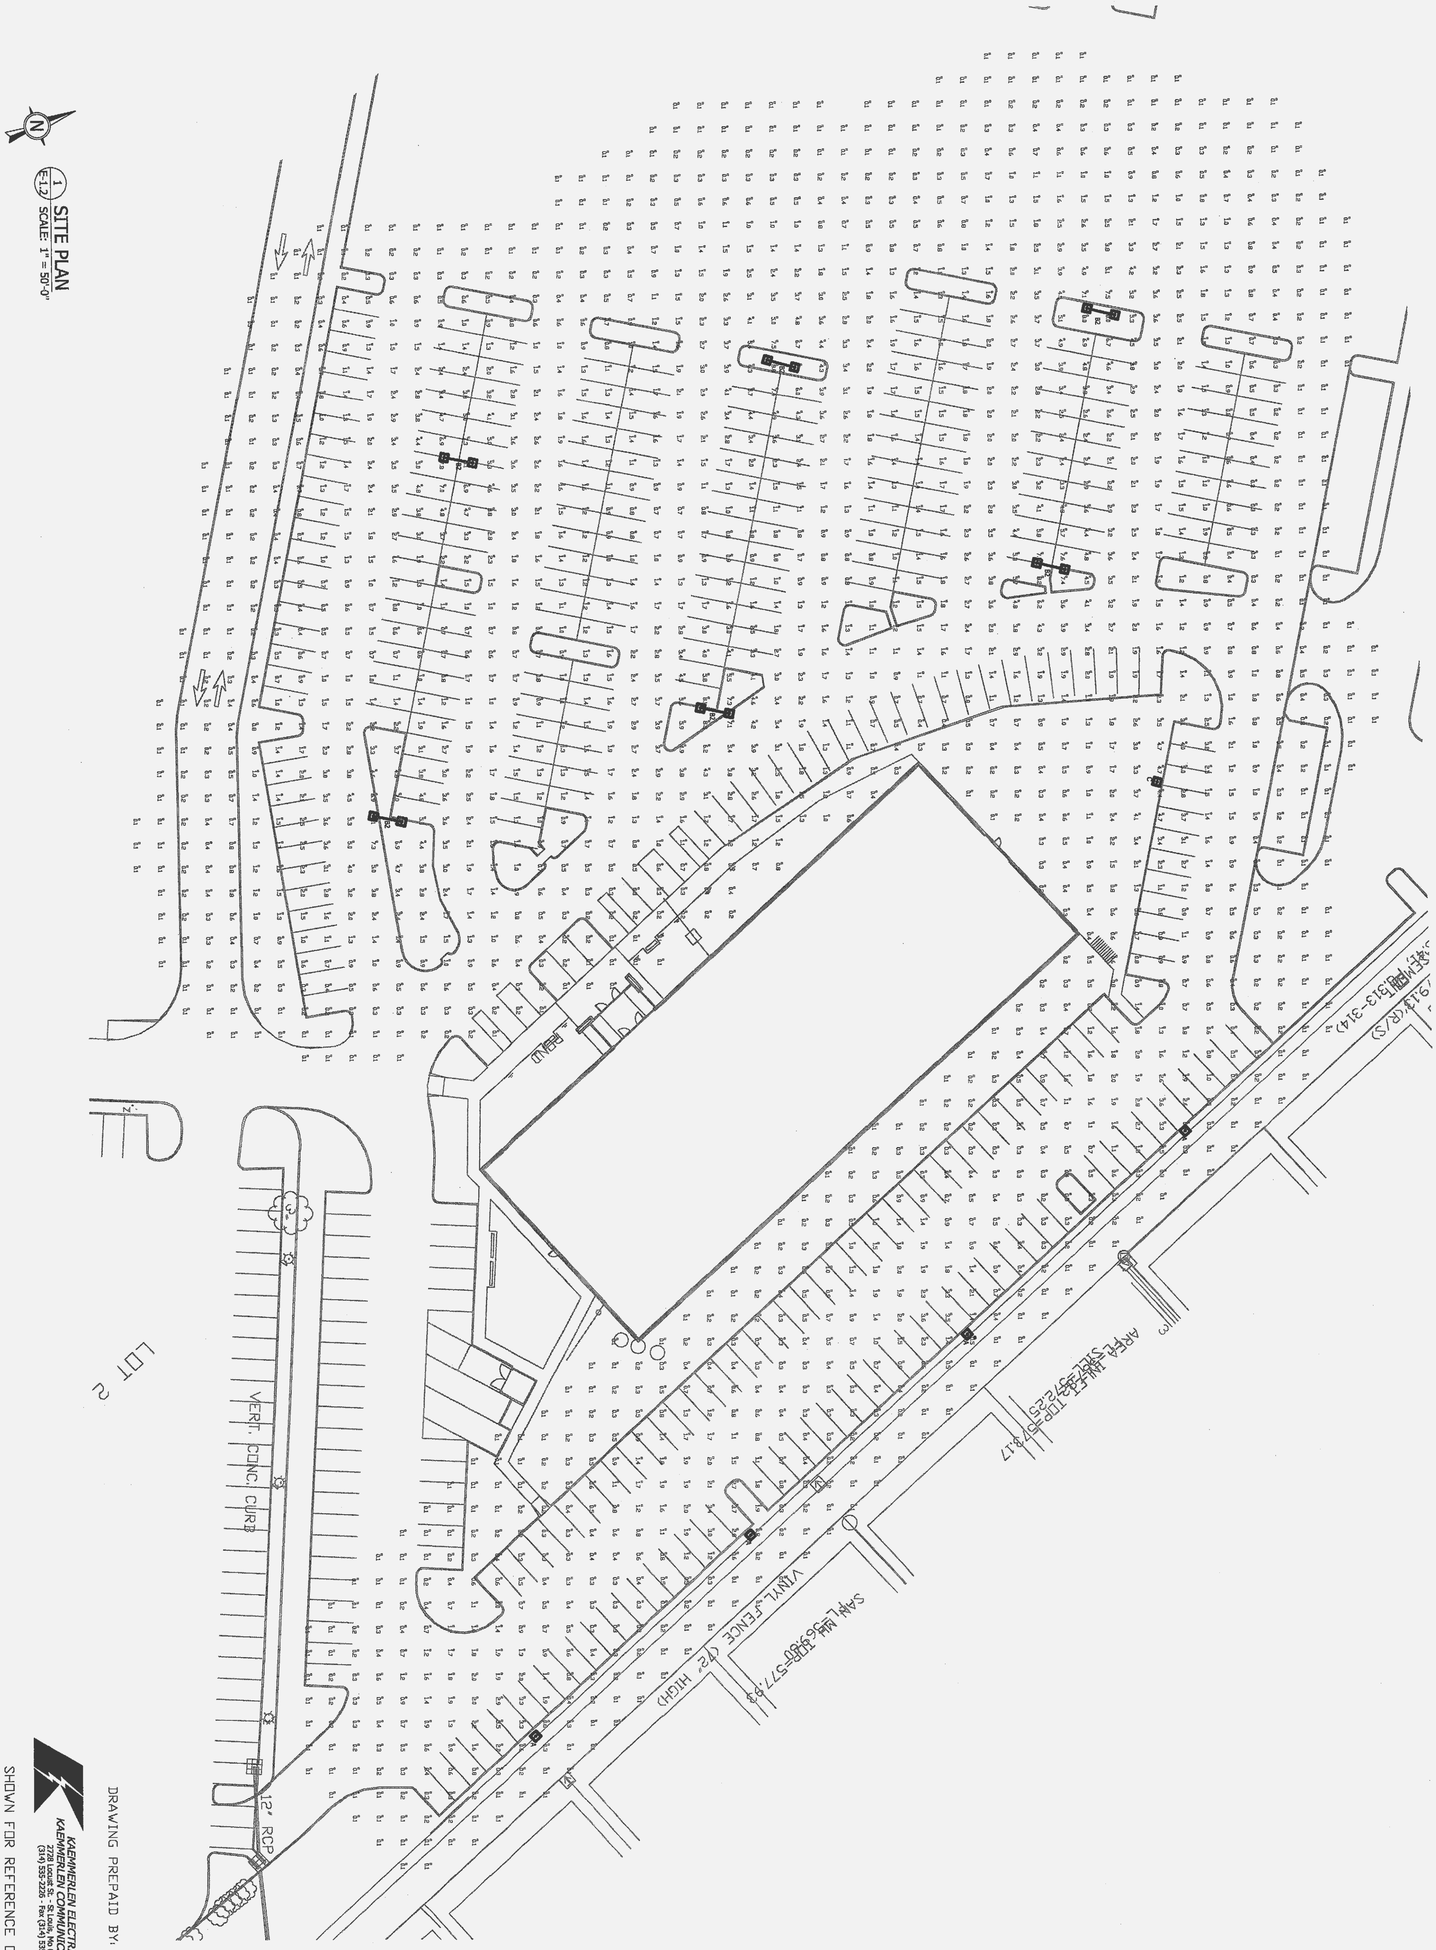

P&Z FILE # 9831.35.05 AUGUST 3, 2006

DESIGNED BY	
DRAWN BY	
CHECKED BY	
DATE	06/23/2006
Job Number	06-123
Sheet Number	E1.2

planning • engineering • surveying • landscape architecture

Cole and ASSOCIATES INCORPORATED

10777 sunset office dr. suite 10
saint louis, missouri 63127
p: 314 984 9867 f: 314 984 0587

SUMMIT PLACE I

TECHNOLOGY DRIVE AND POST ROAD
O'FALLON, MISSOURI

PHOTOMETRIC PLAN

SEAL:

DEVELOPER/OWNER:
McEAGLE PROPERTIES, L.L.C
1001 BOARDWALK SPRINGS PLACE
O'FALLON, MO 63366
(636) 561-9300

THE PROFESSIONAL, WHOSE SIGNATURE AND PERSONAL SEAL APPEAR HEREON ASSUMES RESPONSIBILITY ONLY FOR WHAT APPEARS ON THIS PAGE, AND DISCLAIMS (PURSUANT TO SECTION 327, 411 RSMo) ANY RESPONSIBILITY FOR ALL OTHER PLANS, SPECIFICATIONS, ESTIMATES, REPORTS, OR OTHER DOCUMENTS OR INSTRUMENTS NOT SEALED BY THE UNDERSIGNED PROFESSIONAL RELATING TO, OR INTENDED TO BE USED FOR, ANY PART OR PARTS OF THE PROJECT TO WHICH THIS PAGE REFERS.

REVISIONS

DATE	DESC.
9/19/06	DUCKETT CREEK & PWSD #2
9/28/06	CITY OF O'FALLON REVISIONS
10/18/06	DUCKETT CREEK & PWSD #2
11/5/06	CITY OF O'FALLON REVISIONS
11/9/06	COORDINATION WITH ELECTRICAL PLANS
11/30/06	CITY OF O'FALLON REVISIONS
1/11/07	WINGHAVEN ARCH. REVIEW BOARD COMMENTS
1/16/07	CITY OF O'FALLON REVISIONS