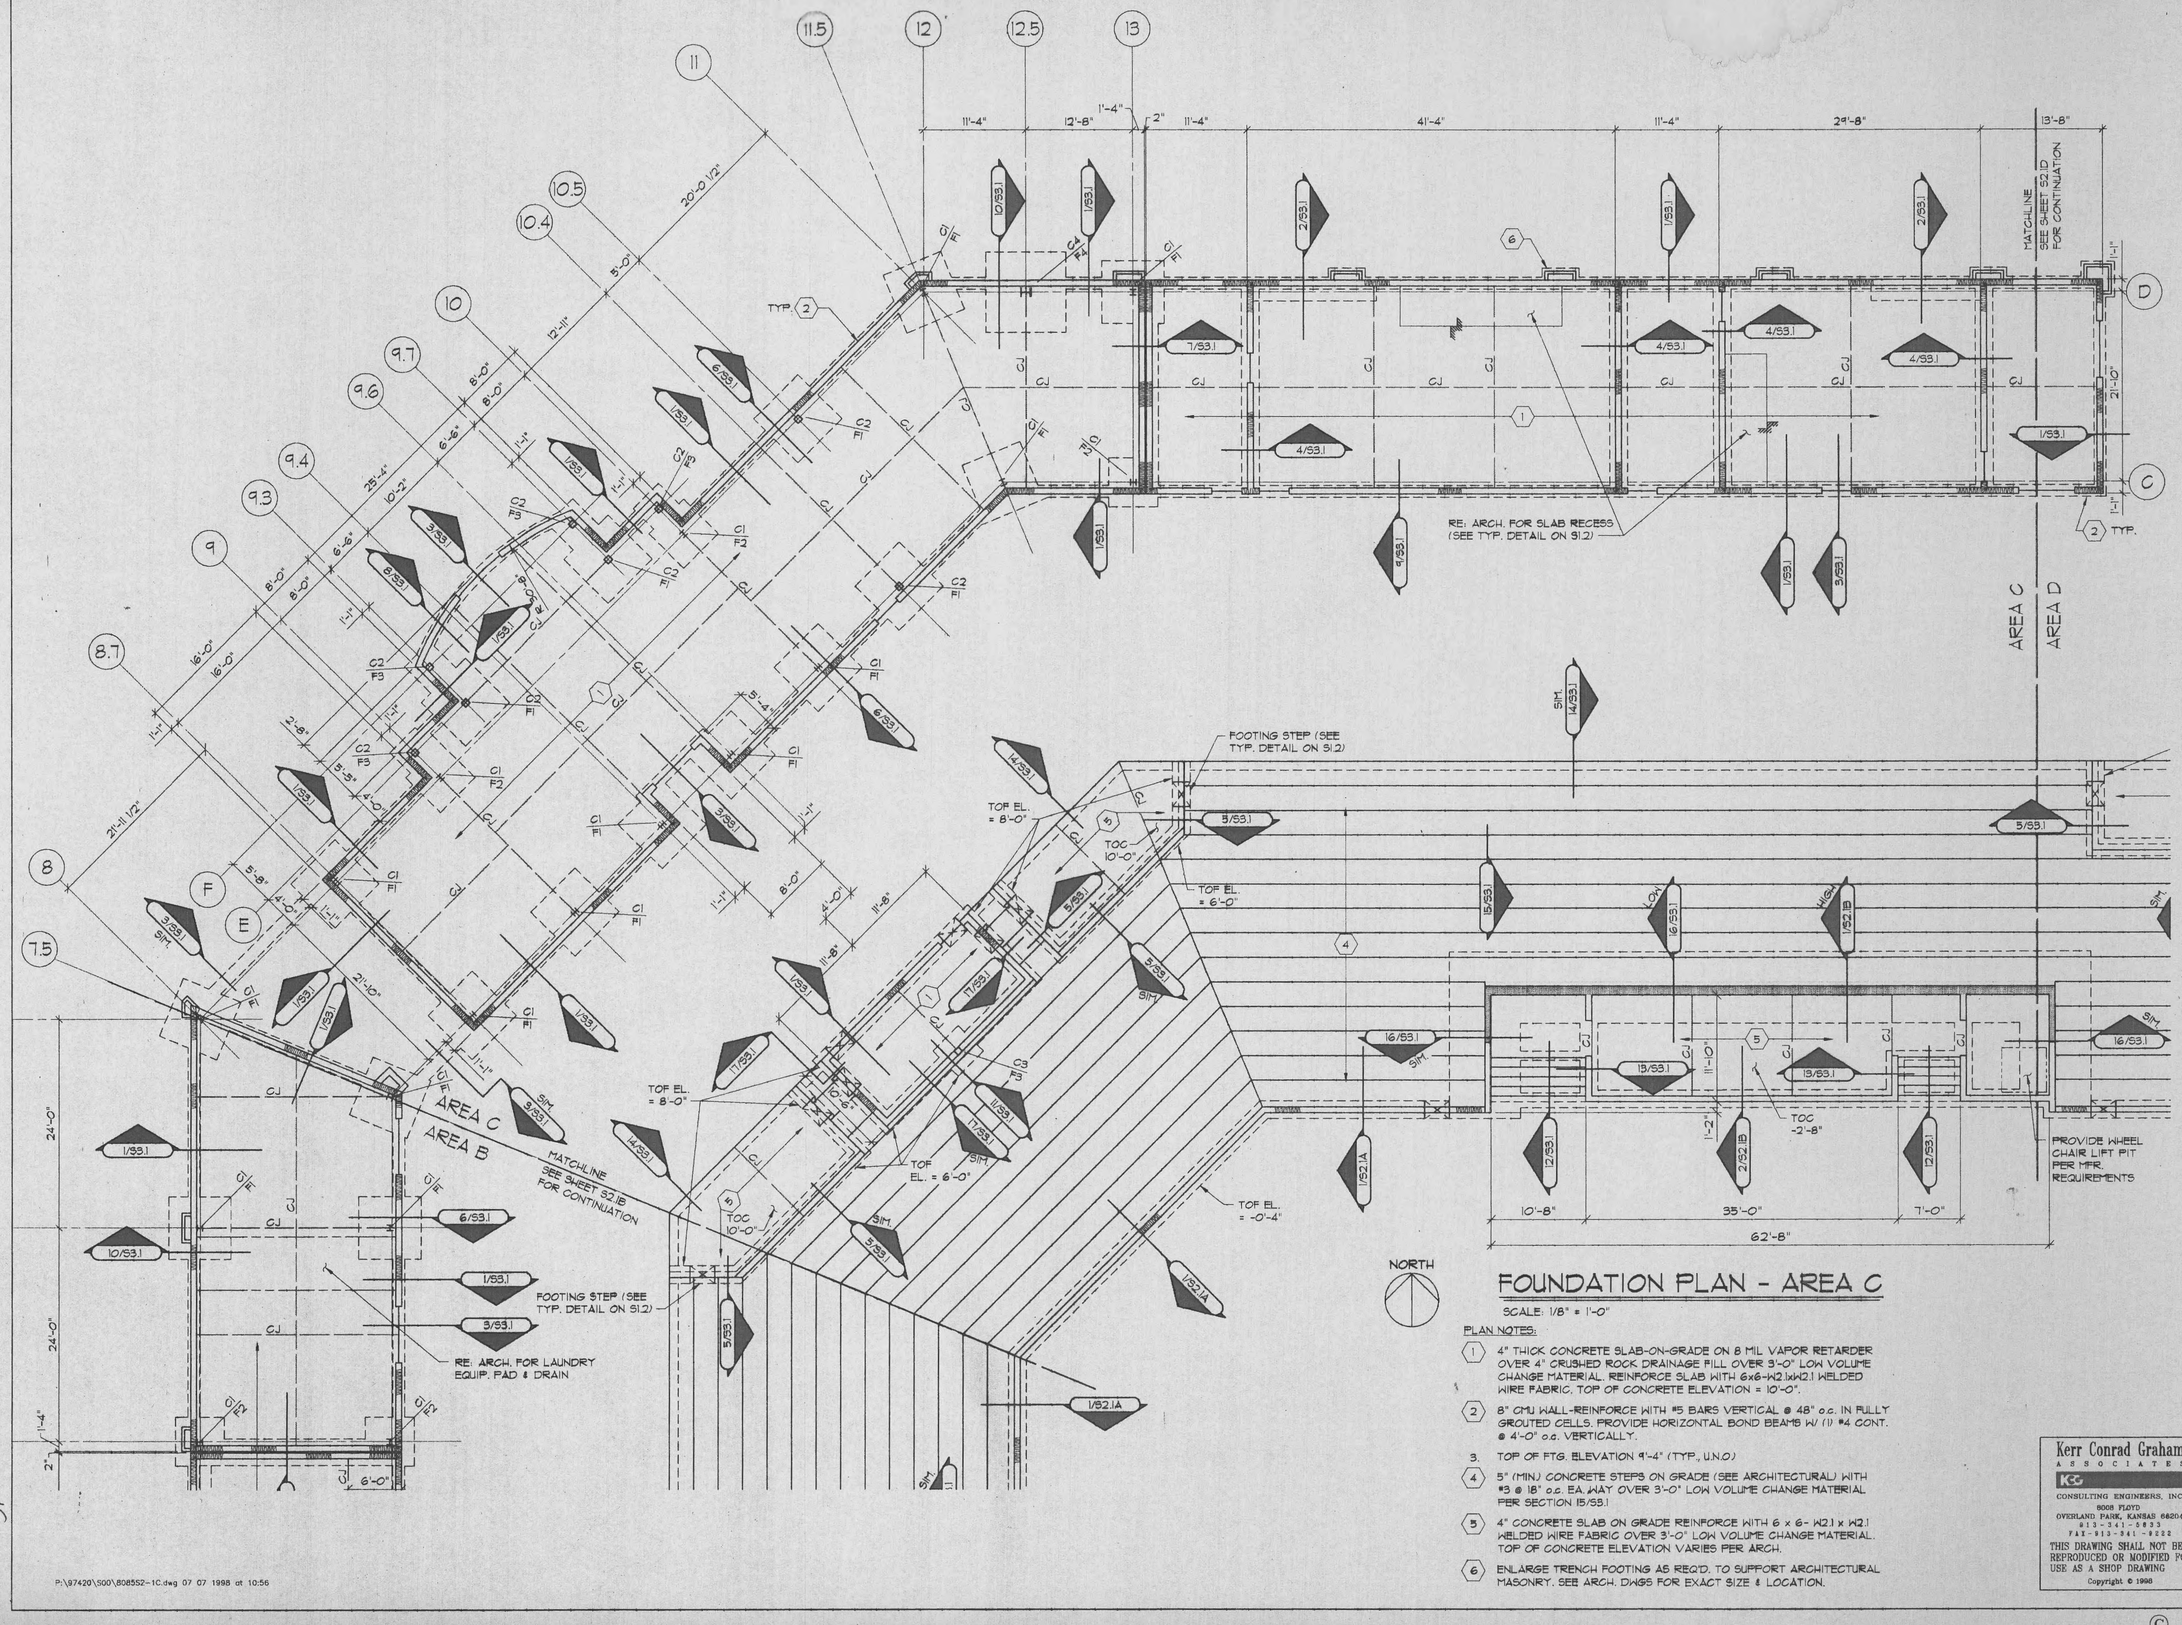

FOUNDATION PLAN - AREA C

SCALE: 1/8" = 1'-0"

PLAN NOTES:

1. 4" THICK CONCRETE SLAB-ON-GRADE ON 8 MIL VAPOR RETARDER OVER 4" CRUSHED ROCK DRAINAGE FILL OVER 3'-0" LOW VOLUME CHANGE MATERIAL. REINFORCE SLAB WITH 6x6-W2.1xW2.1 WELDED WIRE FABRIC, TOP OF CONCRETE ELEVATION = 10'-0".
2. 8" CMU WALL-REINFORCE WITH #5 BARS VERTICAL @ 48" o.c. IN FULLY GROUTED CELLS. PROVIDE HORIZONTAL BOND BEAMS W/ (1) #4 CONT. @ 4'-0" o.c. VERTICALLY.
3. TOP OF FTG. ELEVATION 9'-4" (TYP., U.N.O.)
4. 5" (MIN.) CONCRETE STEPS ON GRADE (SEE ARCHITECTURAL) WITH #3 @ 18" o.c. EA. WAY OVER 3'-0" LOW VOLUME CHANGE MATERIAL PER SECTION 15/S3.1
5. 4" CONCRETE SLAB ON GRADE REINFORCE WITH 6 x 6- W2.1 x W2.1 WELDED WIRE FABRIC OVER 3'-0" LOW VOLUME CHANGE MATERIAL. TOP OF CONCRETE ELEVATION VARIES PER ARCH.
6. ENLARGE TRENCH FOOTING AS REQ'D. TO SUPPORT ARCHITECTURAL MASONRY. SEE ARCH. DWGS FOR EXACT SIZE & LOCATION.

Kerr Conrad Graham
ASSOCIATES
KCG
CONSULTING ENGINEERS, INC.
8008 FLOYD
OVERLAND PARK, KANSAS 66204
913-341-5833
FAX-913-341-9222

THIS DRAWING SHALL NOT BE REPRODUCED OR MODIFIED FOR USE AS A SHOP DRAWING
Copyright © 1998

hok SPORT
HELLMUTH OBATA & KASSABAUM, INC.
Architecture, Engineering, Planning, Interiors, Facility Programming
323 West 8th Street, Suite 700
Kansas City, Missouri 64105

STRUCTURAL ENGINEER
Kerr Conrad Graham Associates
801 Walnut - Suite 301
Kansas City, Missouri 64106

MECHANICAL/ ELECTRICAL /PLUMBING
Bredson & Associates
9503 63rd Street - Suite 214
Raytown, Missouri 64133

CIVIL ENGINEER
George Butler Associates, Inc.
225 South Main Street - Suite 200
O' Fallon, Missouri 63366-2862

T. R HUGHES BALLPARK
AT THE OZZIE SMITH SPORTS COMPLEX
FOR THE RIVER CITY RASCALS
O'FALLON, MO.

PACKAGE
REVISIONS

NO.	DATE	DESCRIPTION

PROJECT NO. 97-0761-00
ISSUED BY: HOK SPORT
DRAWN BY:
REVIEWED BY:
ISSUED: 07-7-98

SHEET TITLE
FOUNDATION PLAN AREA C

CATEGORY - SUB-CATEGORY - SHEET
S 2.1 C

© copyright HELLMUTH,OBATA & KASSABAUM P.C. INC 1998

P:\97420\S00\808552-1C.dwg 07 07 1998 at 10:56