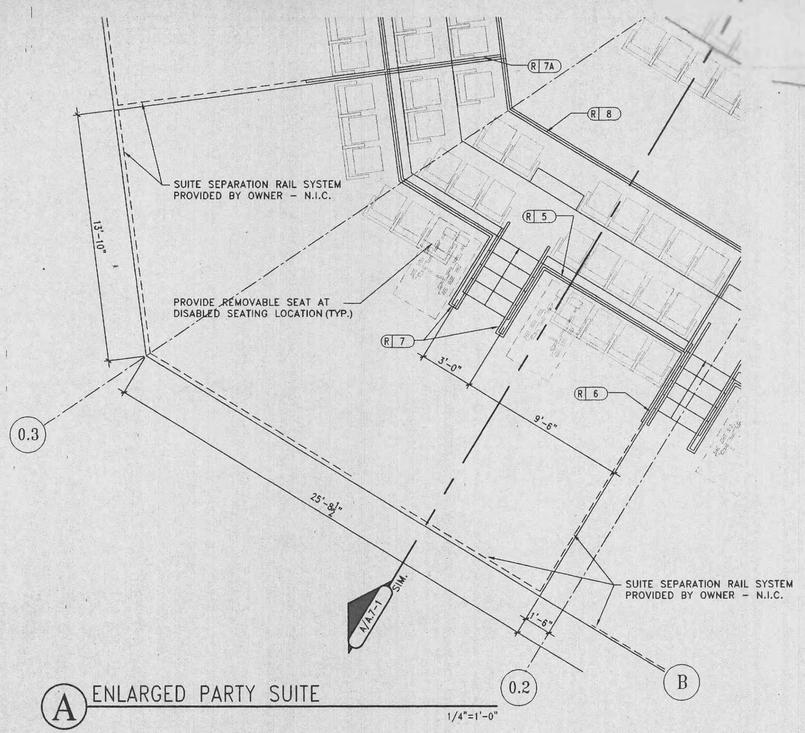

A ENLARGED PARTY SUITE

1/4"=1'-0"

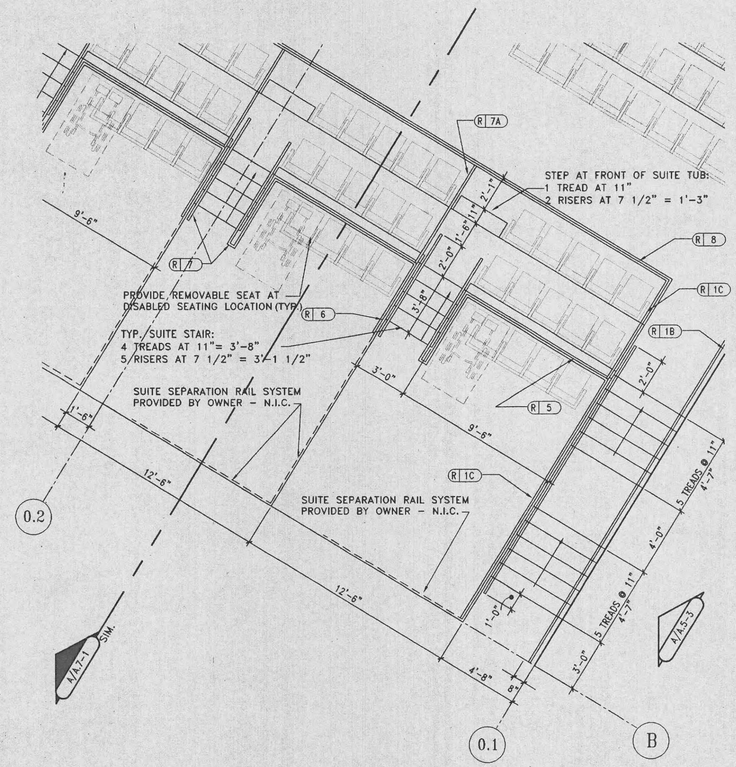

A ENLARGED TYP. SUITE

1/4"=1'-0"

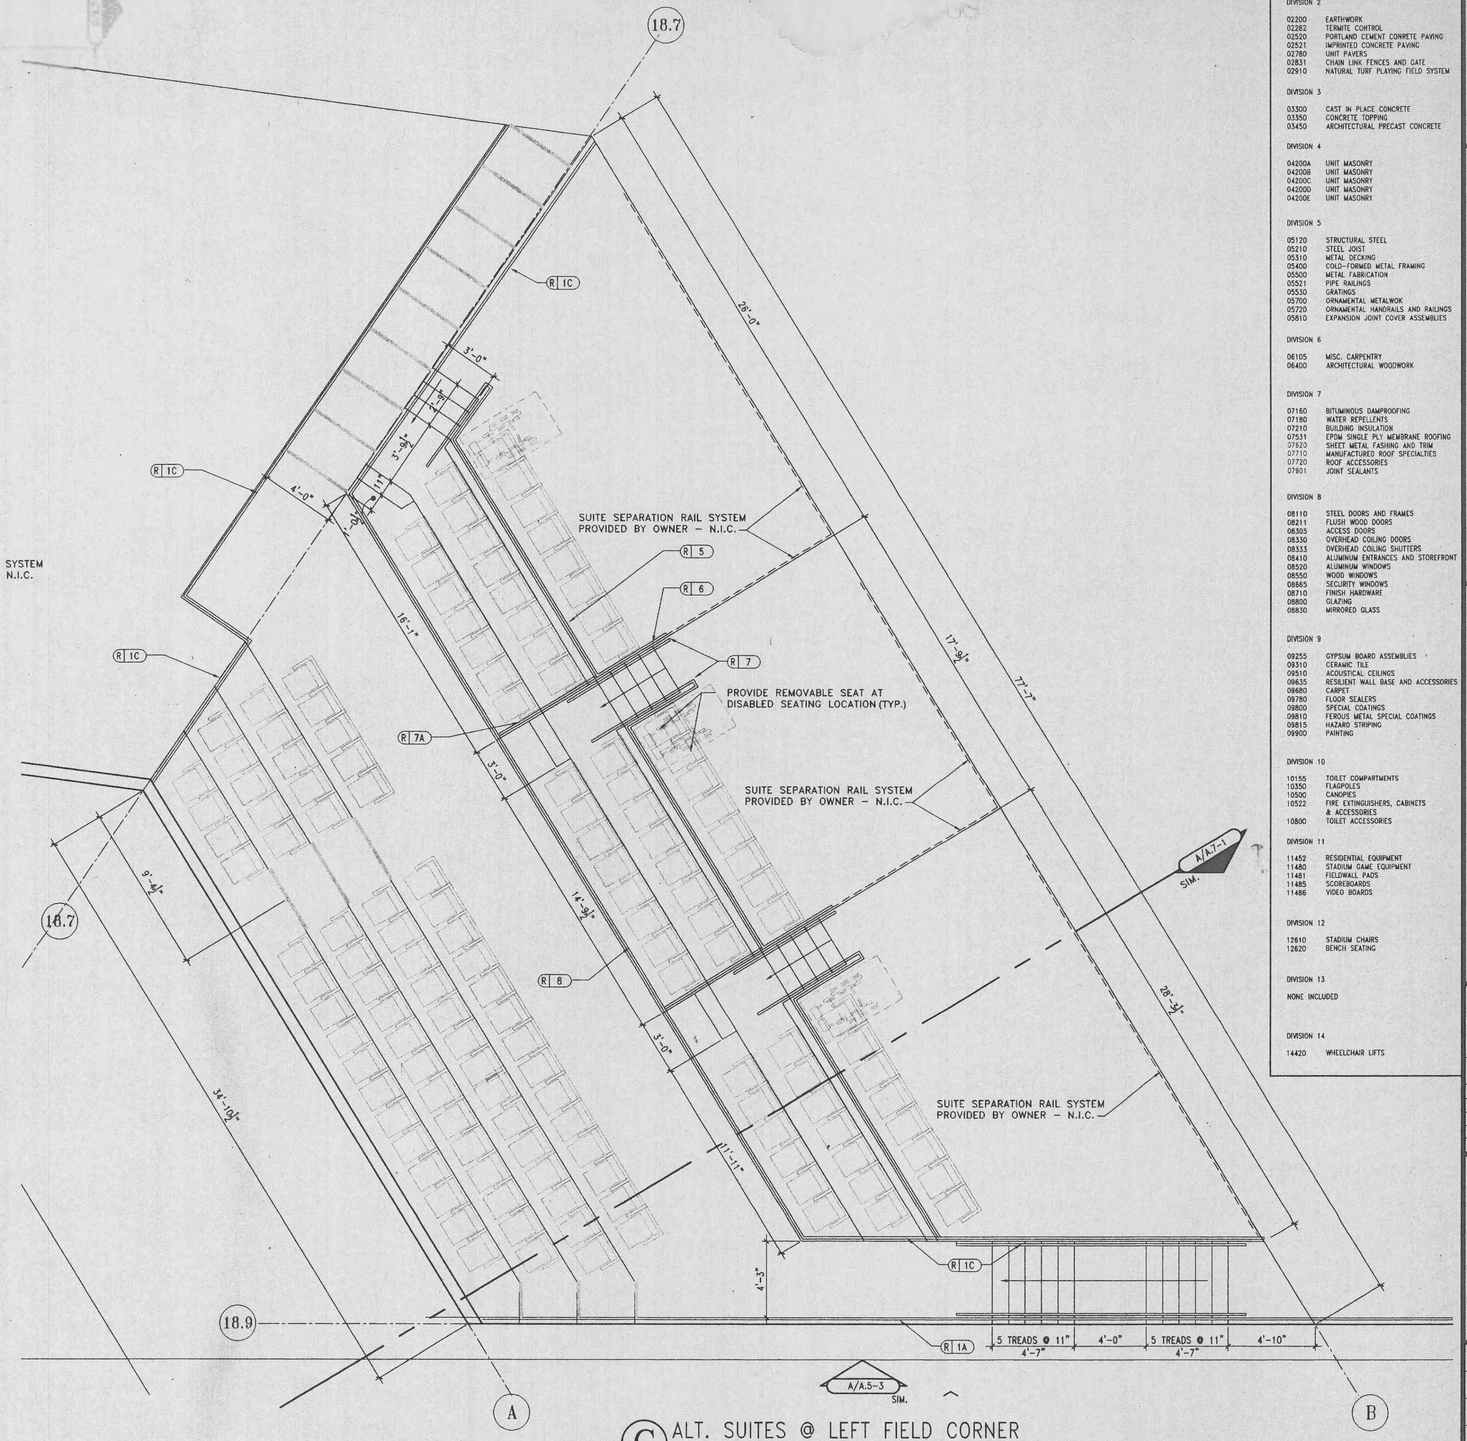

C ALT. SUITES @ LEFT FIELD CORNER

1/4"=1'-0"

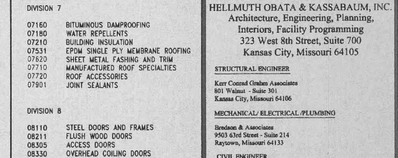

PROJECT NORTH

0 2 4 8 16

KEYNOTES

DIVISION 2

02200 EARTHWORK
02282 TERMITE CONTROL
02520 PORTLAND CEMENT CONRETE PAVING
02521 IMPRINTED CONCRETE PAVING
02780 UNIT PAVERS
02831 CHAIN LINK FENCES AND GATE
02910 NATURAL TURF PLAYING FIELD SYSTEM

DIVISION 3

03300 CAST IN PLACE CONCRETE
03350 CONCRETE TOPPING
03450 ARCHITECTURAL PRECAST CONCRETE

DIVISION 4

04200A UNIT MASONRY
04200B UNIT MASONRY
04200C UNIT MASONRY
04200D UNIT MASONRY
04200E UNIT MASONRY

DIVISION 5

05120 STRUCTURAL STEEL
05210 STEEL JOIST
05310 METAL DECKING
05400 COLD-FORMED METAL FRAMING
05500 METAL FABRICATION
05521 PIPE RAILINGS
05530 GRATINGS
05700 ORNAMENTAL METALWOK
05720 ORNAMENTAL HANDRAILS AND RAILINGS
05810 EXPANSION JOINT COVER ASSEMBLIES

DIVISION 6

06105 MISC. CARPENTRY
06400 ARCHITECTURAL WOODWORK

DIVISION 7

07160 BITUMINOUS DAMPROOFING
07180 WATER REPELLENTS
07210 BUILDING INSULATION
07531 EPDM SINGLE PLY MEMBRANE ROOFING
07620 SHEET METAL FASHING AND TRIM
07710 MANUFACTURED ROOF SPECIALTIES
07720 ROOF ACCESSORIES
07901 JOINT SEALANTS

DIVISION 8

08110 STEEL DOORS AND FRAMES
08211 FLUSH WOOD DOORS
08305 ACCESS DOORS
08330 OVERHEAD COILING DOORS
08333 OVERHEAD COILING SHUTTERS
08410 ALUMINUM ENTRANCES AND STOREFRONT
08520 ALUMINUM WINDOWS
08550 WOOD WINDOWS
08665 SECURITY WINDOWS
08710 FINISH HARDWARE
08800 GLAZING
08830 MIRRORED GLASS

DIVISION 9

09255 GYPSUM BOARD ASSEMBLIES
09310 CERAMIC TILE
09510 ACOUSTICAL CEILINGS
09635 RESILIENT WALL BASE AND ACCESSORIES
09680 CARPET
09780 FLOOR SEALERS
09800 SPECIAL COATINGS
09810 FERIOUS METAL SPECIAL COATINGS
09815 HAZARD STRIPING
09900 PAINTING

DIVISION 10

10155 TOILET COMPARTMENTS
10350 FLAGPOLES
10500 CANOPIES
10522 FIRE EXTINGUISHERS, CABINETS & ACCESSORIES
10800 TOILET ACCESSORIES

DIVISION 11

11452 RESIDENTIAL EQUIPMENT
11480 STADIUM GAME EQUIPMENT
11481 FIELDWALL PADS
11485 SCOREBOARDS
11486 VIDEO BOARDS

DIVISION 12

12610 STADIUM CHAIRS
12620 BENCH SEATING

DIVISION 13

NONE INCLUDED

DIVISION 14

14420 WHEELCHAIR LIFTS

HOK SPORT

HELLMUTH OBATA & KASSABAUM, INC.
Architecture, Engineering, Planning,
Interiors, Facility Programming
323 West 8th Street, Suite 700
Kansas City, Missouri 64105

STRUCTURAL ENGINEER

Kerr Conrad Gruber Associates
801 Walnut - Suite 301
Kansas City, Missouri 64106

MECHANICAL/ELECTRICAL/PLUMBING

Bendeen & Associates
9503 63rd Street - Suite 214
Raytown, Missouri 64133

CIVIL ENGINEER

George Butler Associates, Inc.
225 South Main Street - Suite 200
O'Fallon, Missouri 63366-2892

T. R. HUGHES BALLPARK
AT THE OZZIE SMITH SPORTS COMPLEX
for the River City Rascals
O'FALLON, MO.

BID PACKAGE #1

PACKAGE

REVISIONS

NO.	DATE	DESCRIPTION

PROJECT NO.	ISSUED BY:
97-0761-00	HOK SPORT
DRAWN BY:	REVIEWED BY:

ISSUED: July 7, 1998

SHEET TITLE

ENLARGED PLAN
MAIN CONCOURSE
AREA PLAN A

CATEGORY - SUB-CATEGORY - SHEET

A.3-1

© copyright HELLMUTH,OBATA & KASSABAUM P.C. INC 1998