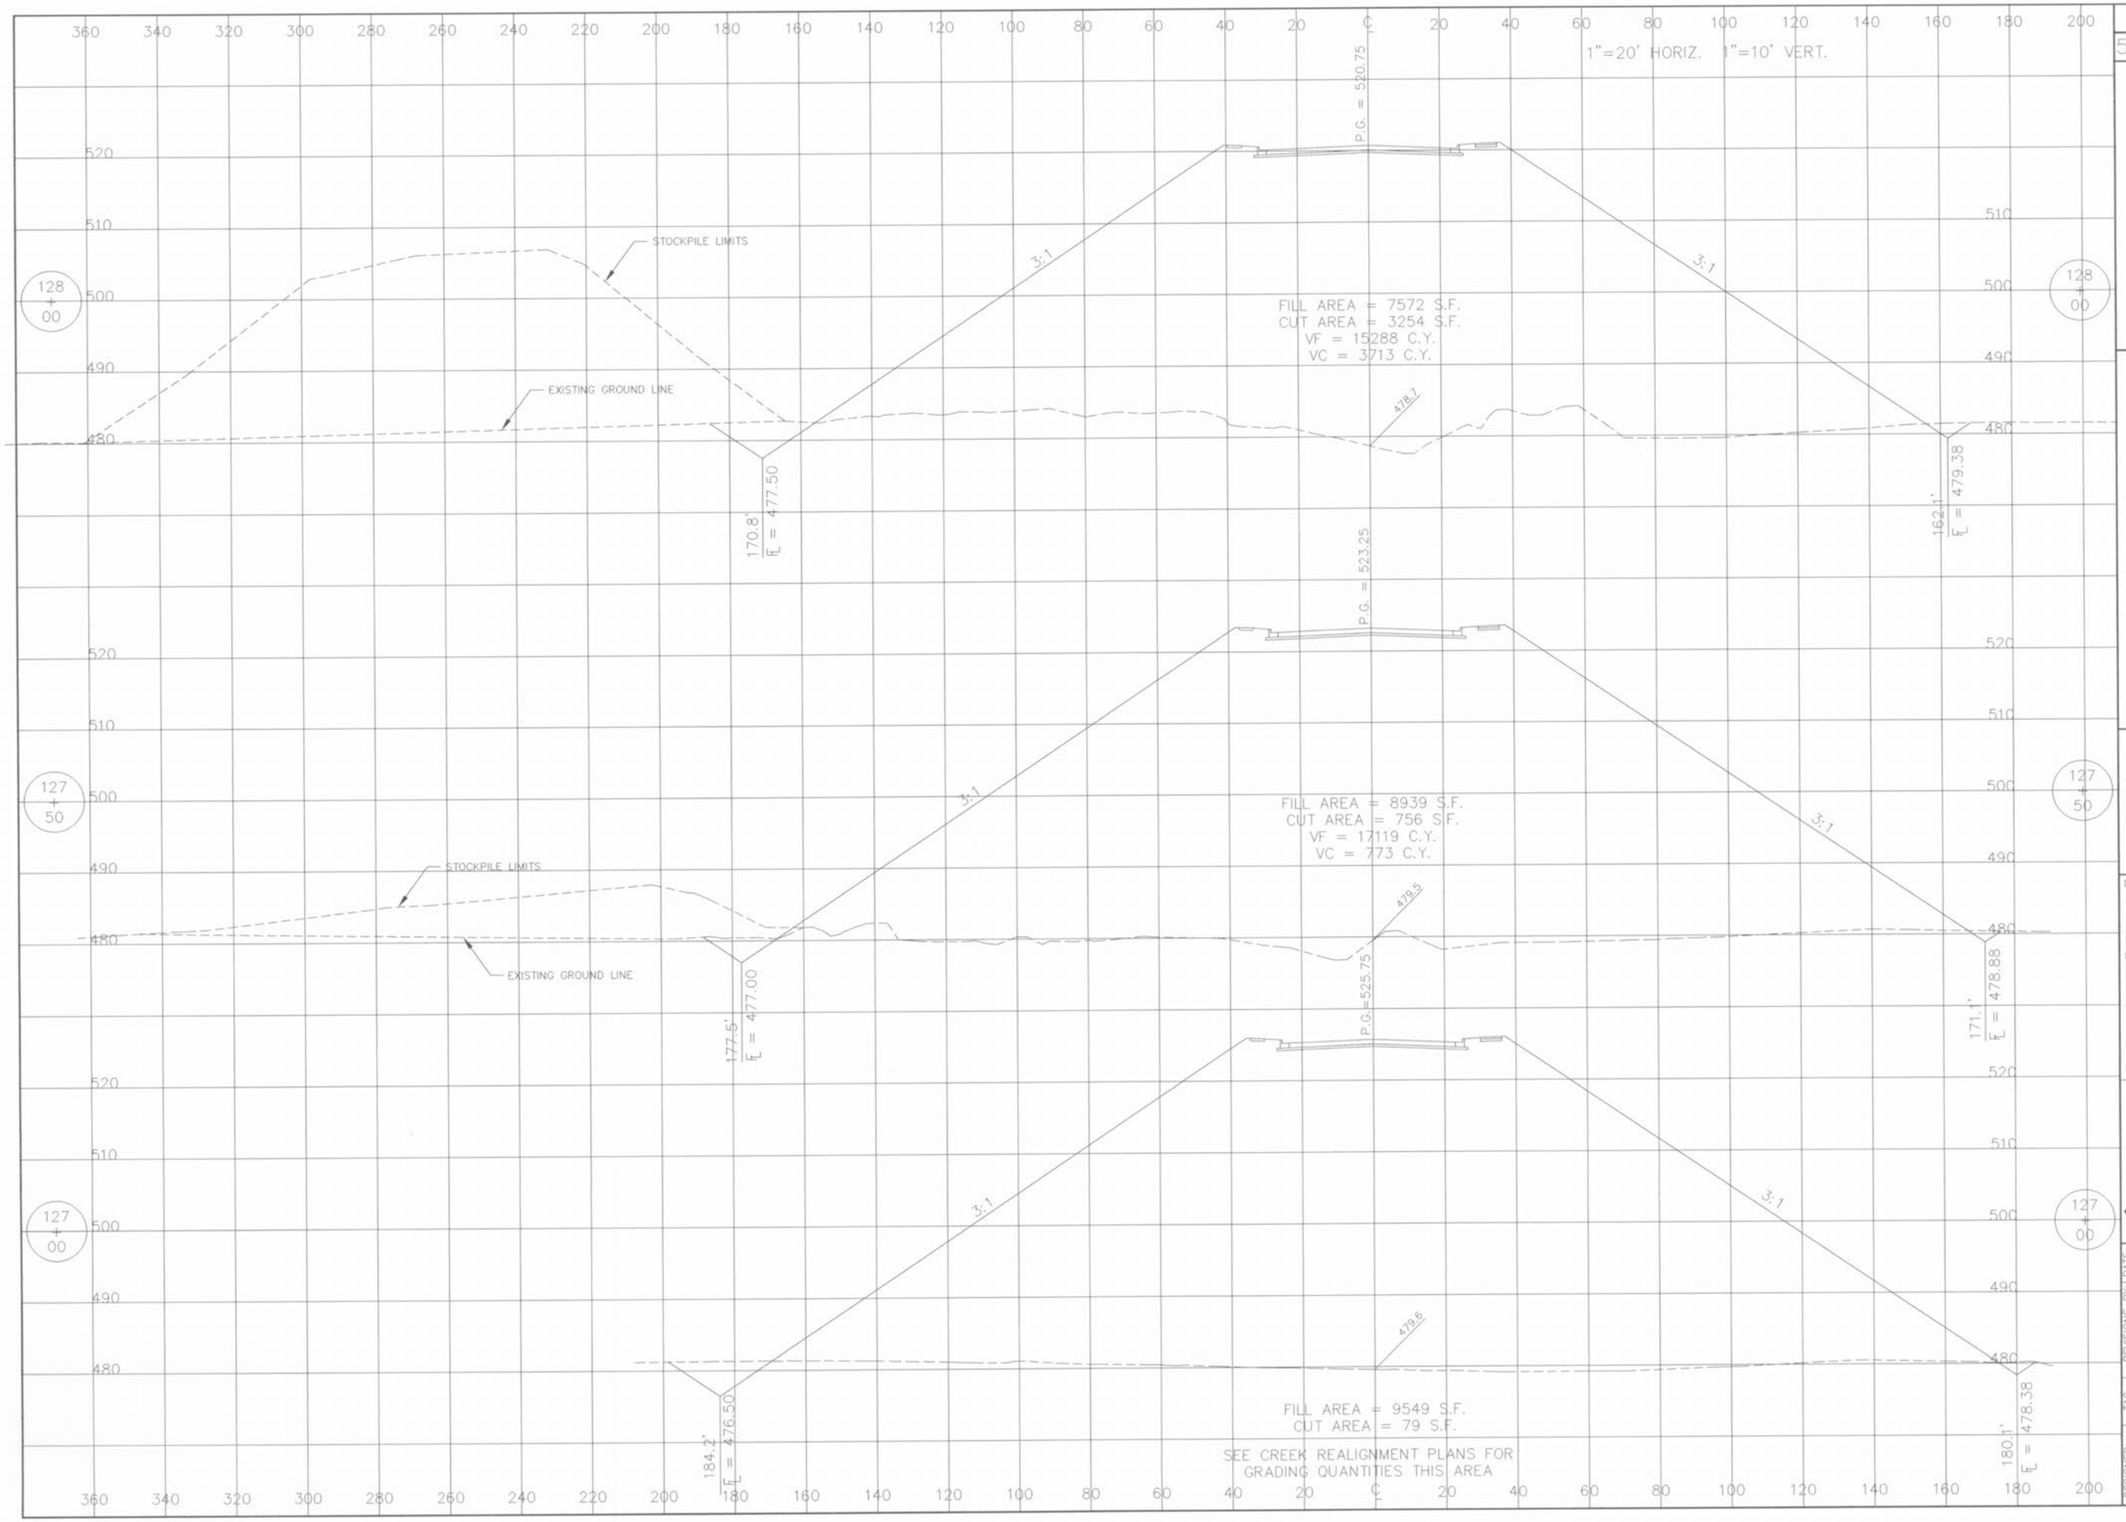

SHEET NUMBER	TOTAL SHEETS
50REV	103

T.R. HUGHES BLVD.

GRADING LIMITS
REV. PAGE 14A OF 20

CRISWELL ENGINEERING
663 NORTH MAIN ST.
O'FALLON, MO 63366
(636) 240-4031

RECEIVED
AUG 25 2003
ENGINEERING DEPARTMENT

CRISWELL ENGINEERING

CITY of O'FALLON, MISSOURI FOUNDED 1859

DISCLAIMER OF RESPONSIBILITY
I HEREBY SPECIFY THAT THE DOCUMENTS INTENDED TO BE AUTHENTICATED BY MY SEAL ARE LIMITED TO THIS SHEET, AND I HEREBY DISCLAIM ANY RESPONSIBILITY FOR ALL OTHER DRAWINGS, SPECIFICATIONS, ESTIMATES, REPORTS OR OTHER DOCUMENTS OR INSTRUMENTS RELATING TO OR INTENDED TO BE USED FOR ANY PART OR PARTS OF THE ARCHITECTURAL OR ENGINEERING PROJECT OR SURVEY. I HEREBY ALSO DISCLAIM ANY RESPONSIBILITY FOR THE ACCURACY OF THE SURVEY HEREBY SHOWN. THE SURVEY HAS BEEN TAKEN FROM PLANS PREPARED BY PARSONS BRINCKERHOFF DATED 10/16/01.

PRELIMINARY NOT FOR CONSTRUCTION

SEAL

REVISIONS	BY	DATE

DESIGNED:	TAC
DRAWN:	TAC
CHECKED:	DRY
APPROVED:	TAC
DATE: APRIL-2003	
FILE:	