GBA
GEORGE BUTLER ASSOCIATES, INC.
Engineers / Architects
Kansas City, Mo. / Lenexa, Ks. / O'Fallon, Mo. / Wichita, Ks.

DATE: SEPTEMBER 1998	
DESIGN BY: JJC	
DRAWN BY: DLR, RJR	
PROJECT NO.: 8531.00	
SHEET NO.	TOTAL SHEETS
6	14

PARKING LOTS FOR THE T.R. HUGHES STADIUM

MARKING & SIGN PLAN

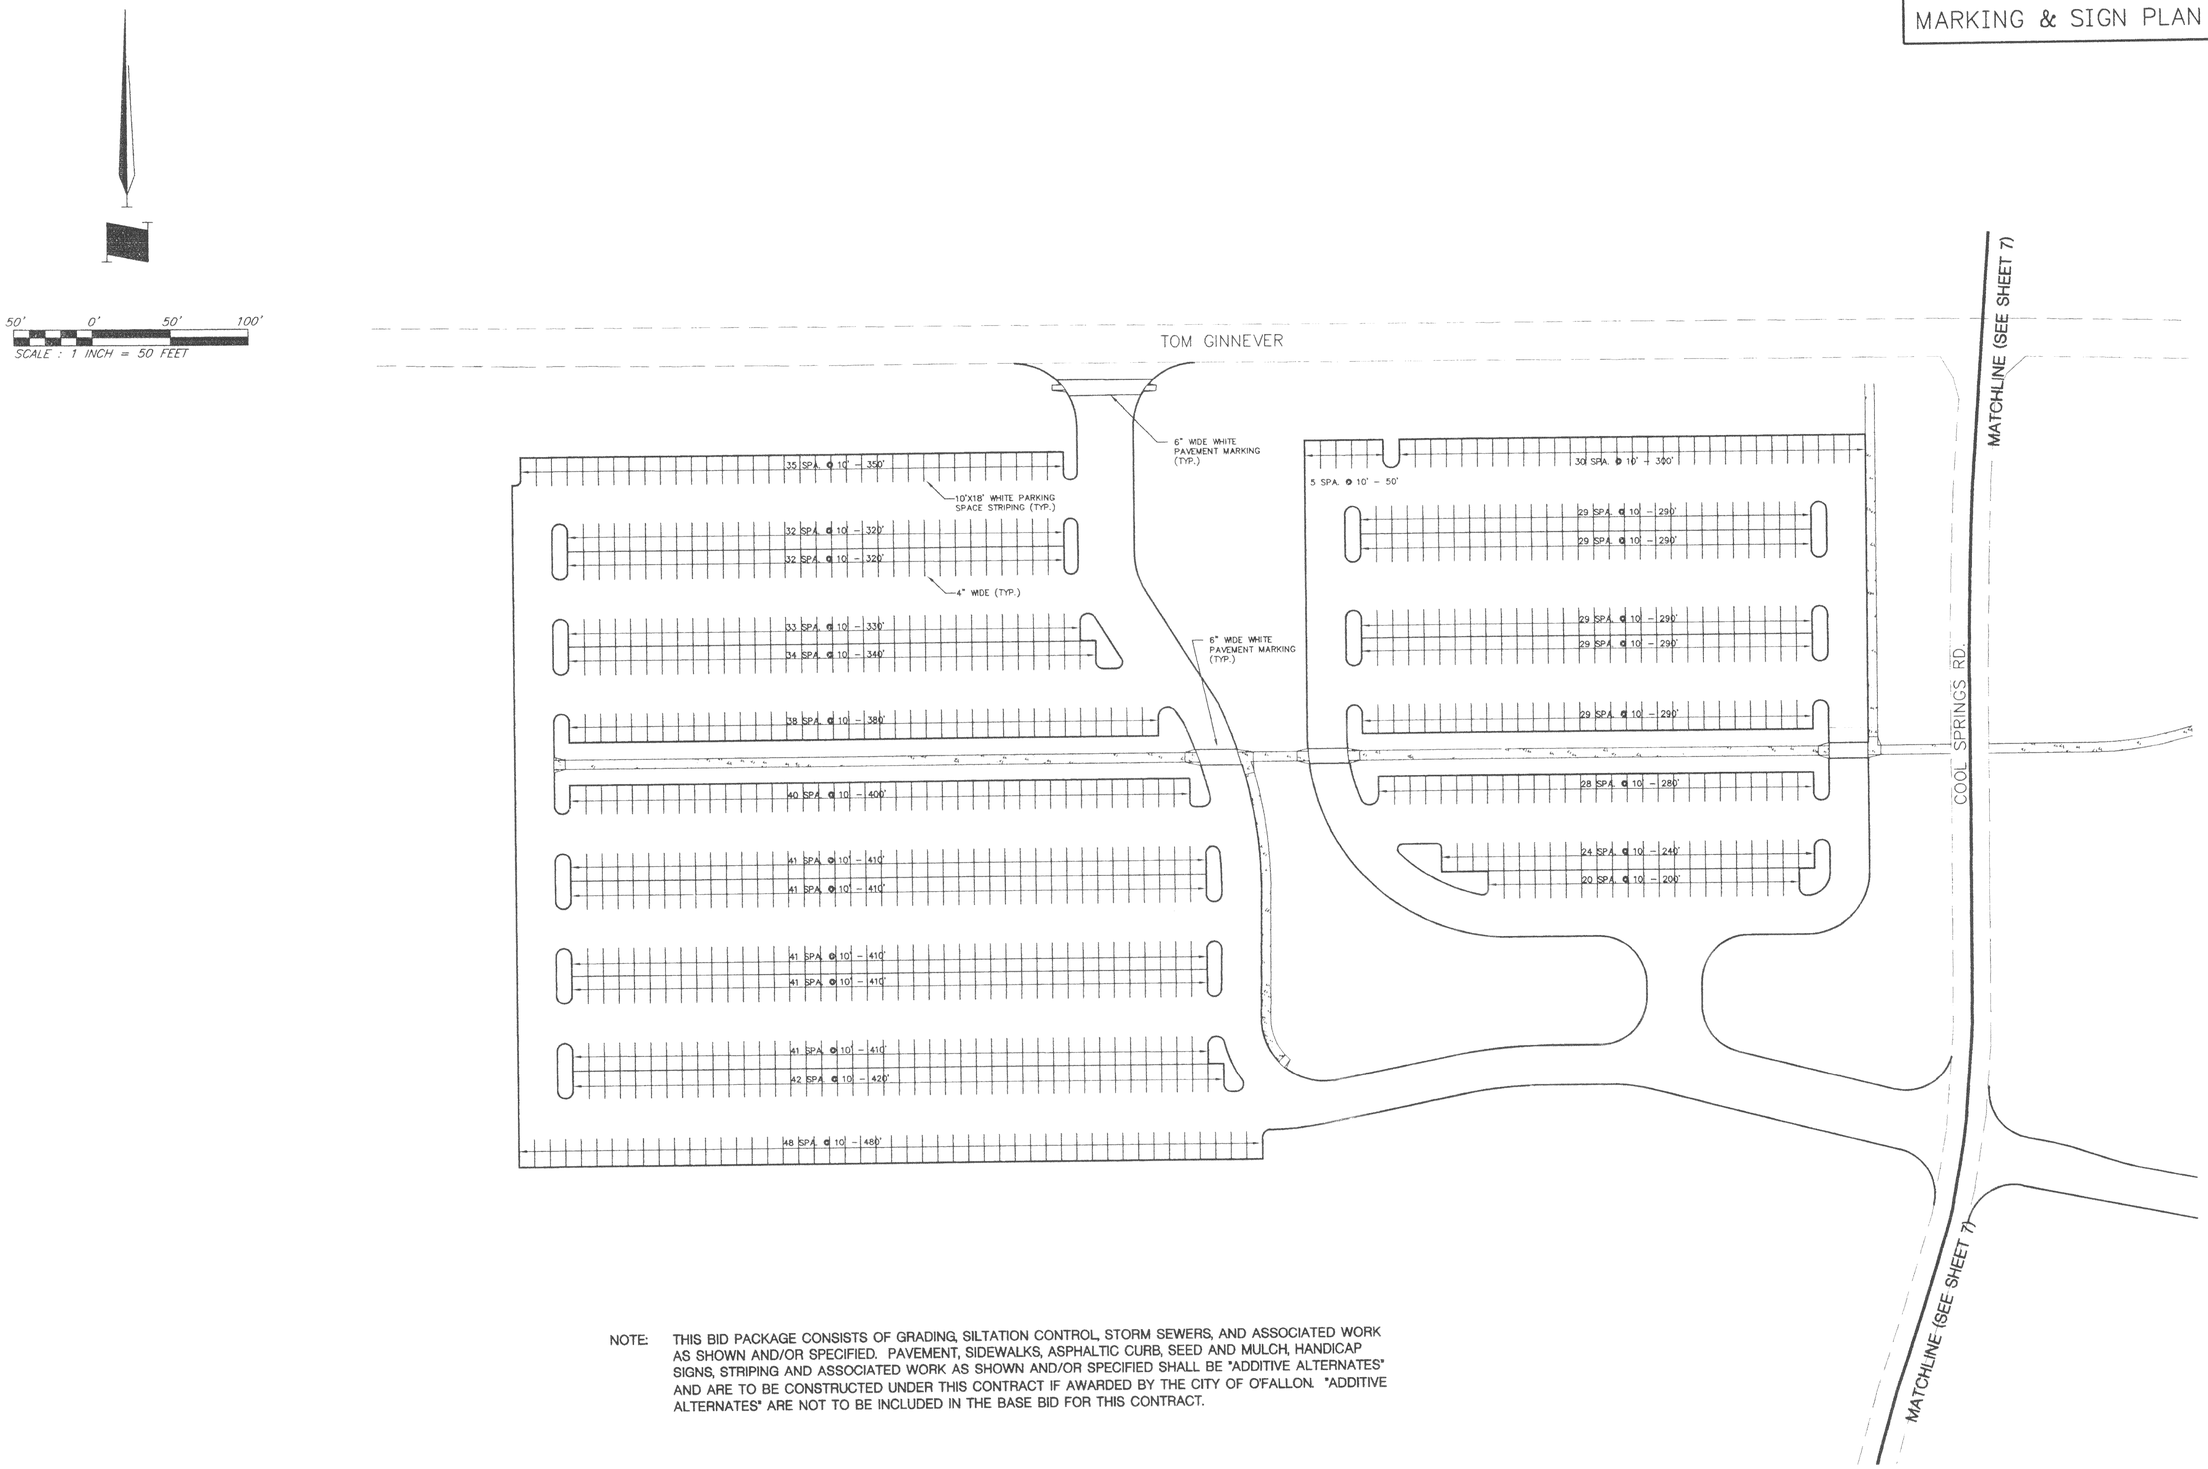

NOTE: THIS BID PACKAGE CONSISTS OF GRADING, SILTATION CONTROL, STORM SEWERS, AND ASSOCIATED WORK AS SHOWN AND/OR SPECIFIED. PAVEMENT, SIDEWALKS, ASPHALTIC CURB, SEED AND MULCH, HANDICAP SIGNS, STRIPING AND ASSOCIATED WORK AS SHOWN AND/OR SPECIFIED SHALL BE "ADDITIVE ALTERNATES" AND ARE TO BE CONSTRUCTED UNDER THIS CONTRACT IF AWARDED BY THE CITY OF O'FALLON. "ADDITIVE ALTERNATES" ARE NOT TO BE INCLUDED IN THE BASE BID FOR THIS CONTRACT.