PLANTING SCHEDULE							
CODE	QTY.	GENUS	SPECIES	COMMON NAME	SIZE	COND.	COMMENTS
	15	FRAXINUS	PENNSYLVANICA	GREEN ASH	2 1/2" MIN.	B & B	
	27	QUERCUS	RUBRA	RED OAK	2 1/2" MIN.	B & B	
	11	CARPINUS	CAROLINIANA	AMERICAN HORNBEAM	6' - 8' HT.	B & B	SINGLE STEM
	11	PICEA	OMORIKA	SERBIAN SPRUCE	6' - 8' HT.	B & B	

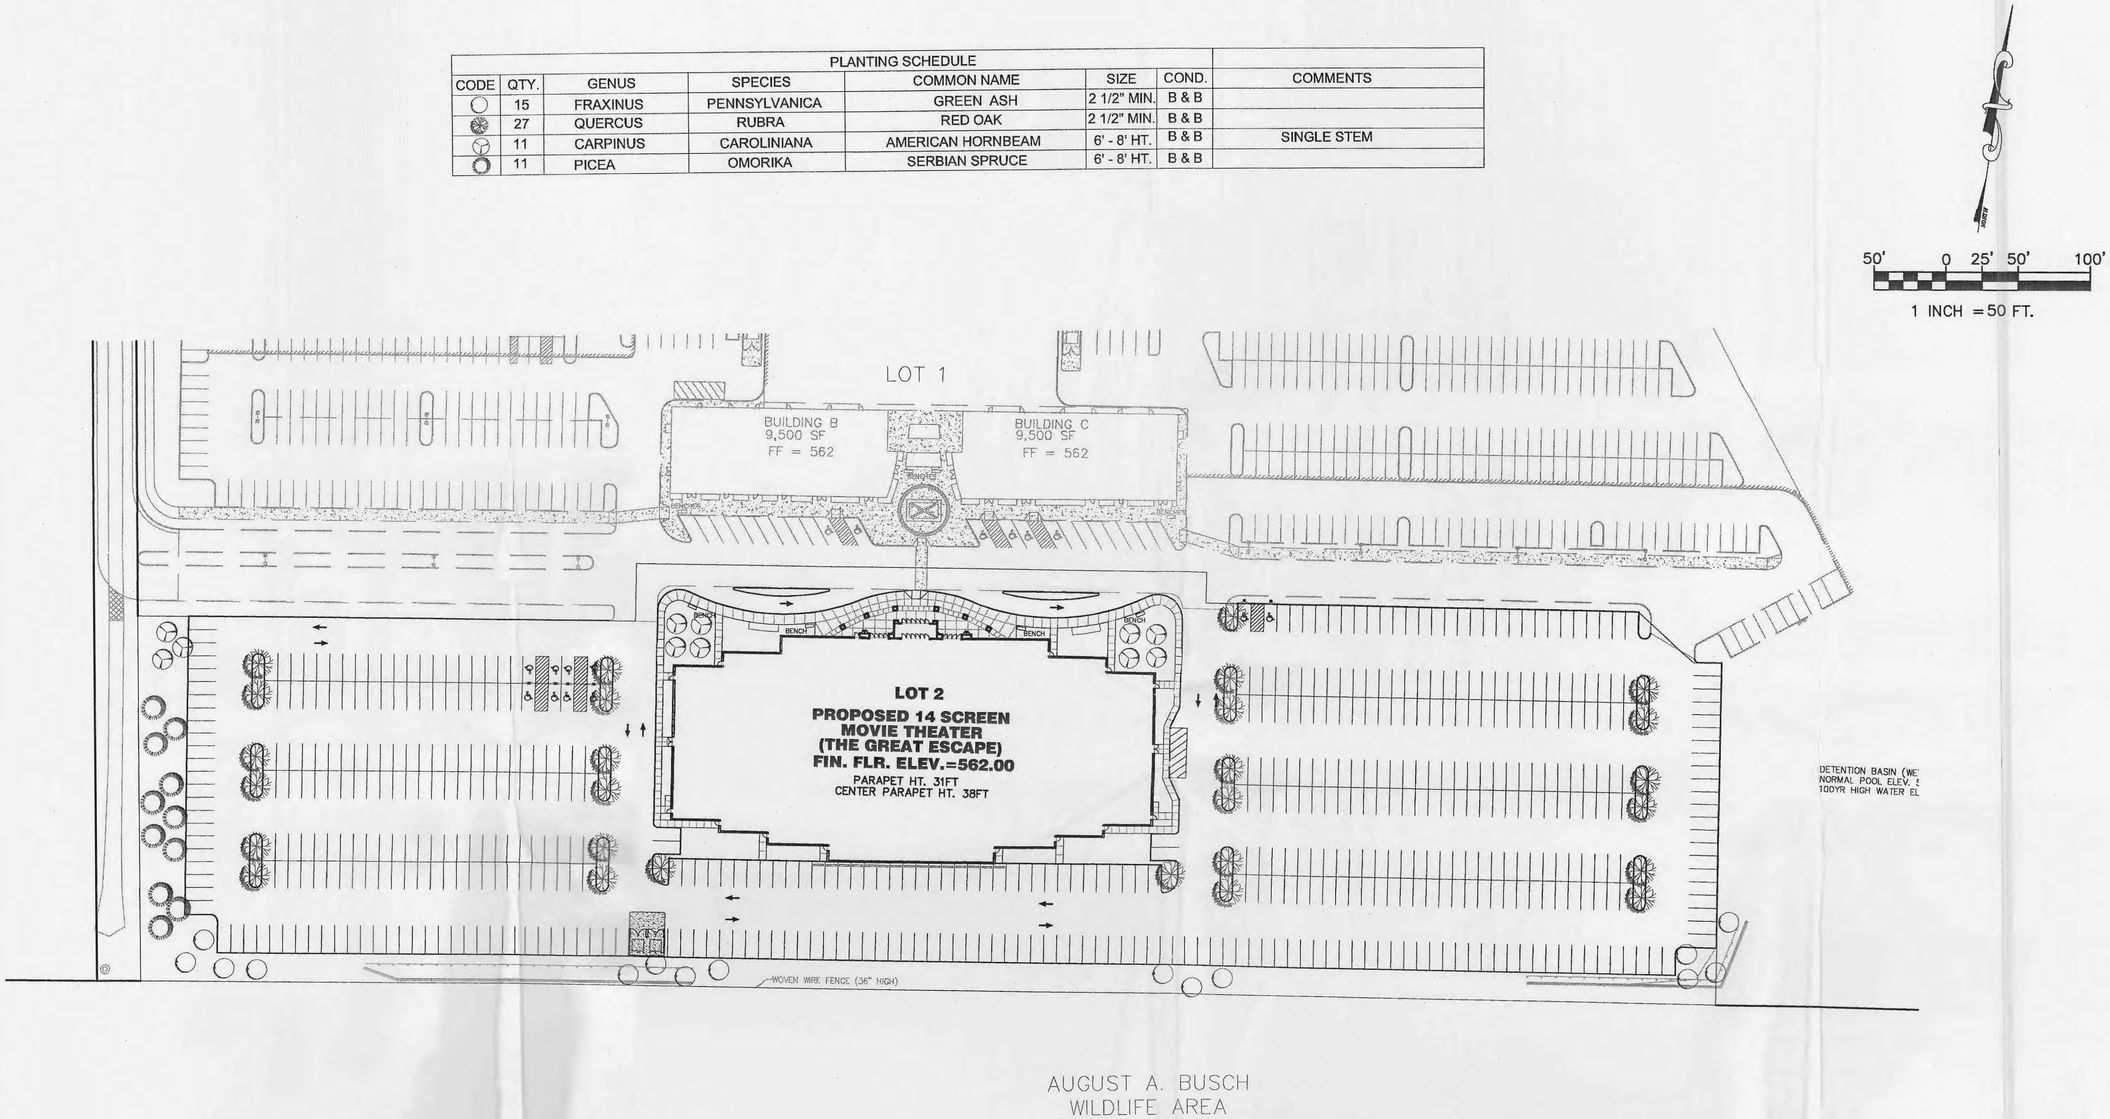

CALL 1-800-DIG-RITE (MISSOURI ONE CALL) TO HAVE LOCATIONS MARKED IN THE FIELD (SUBSCRIBING UTILITIES REQUIRE 48 HOURS NOTICE PRIOR TO CONSTRUCTION).
ALSO CALL MODOT AT (314) 340-4100.

P&Z 5504

REVISIONS

DATE	△	DESC.
3/25/05	1	CITY OF O'FALLON COMMENTS
3/30/05	2	CITY OF O'FALLON COMMENTS
4/20/05	3	CALEDONIA COORDINATION OF UTILITIES

DEVELOPER/OWNER:
ALLIANCE ENTERTAINMENT COMPANY
300 PROFESSIONAL COURT
NEW ALBANY IN. 47105
(812) 945-4006

THE PROFESSIONAL WHOSE SIGNATURE AND PERSONAL SEAL APPEAR HEREON ASSUMES RESPONSIBILITY ONLY FOR WHAT APPEARS ON THIS PAGE AND DISCLAIMS (PURSUANT TO SECTION 327.411 RSMo) ANY RESPONSIBILITY FOR ALL OTHER PLANS, SPECIFICATIONS, ESTIMATES, REPORTS, OR OTHER DOCUMENTS OR INSTRUMENTS NOT SEALED BY THE UNDERSIGNED PROFESSIONAL RELATING TO, OR INTENDED TO BE USED FOR, ANY PART OR PARTS OF THE PROJECT TO WHICH THIS PAGE REFERS.

SEAL: STATE OF MISSOURI
JAMES T. ROTH
NUMBER E-2000150065
REGISTERED PROFESSIONAL ENGINEER
4/20/05

THE GREAT ESCAPE
HIGHWAY 40/61 AND WINGHAVEN
O'FALLON, MO 63366

LANDSCAPE PLAN

planning • engineering • surveying • landscape architecture
Cole and ASSOCIATES INCORPORATED
10777 sunset office dr. suite 10
saint louis, missouri 63127
p: 314 984 9887 f: 314 984 0587

DESIGNED BY JF
DRAWN BY JF
CHECKED BY JTR
DATE 2/7/05
Job Number 05-017
Sheet Number L1.0

DATE: Apr 20, 2005 - 3:06pm
DRAWING:S:\JOBS\Jobs2005\05-017\L05_05-017\dwg\c_jplans-L1-LANDSCAPE_PLAN.dwg