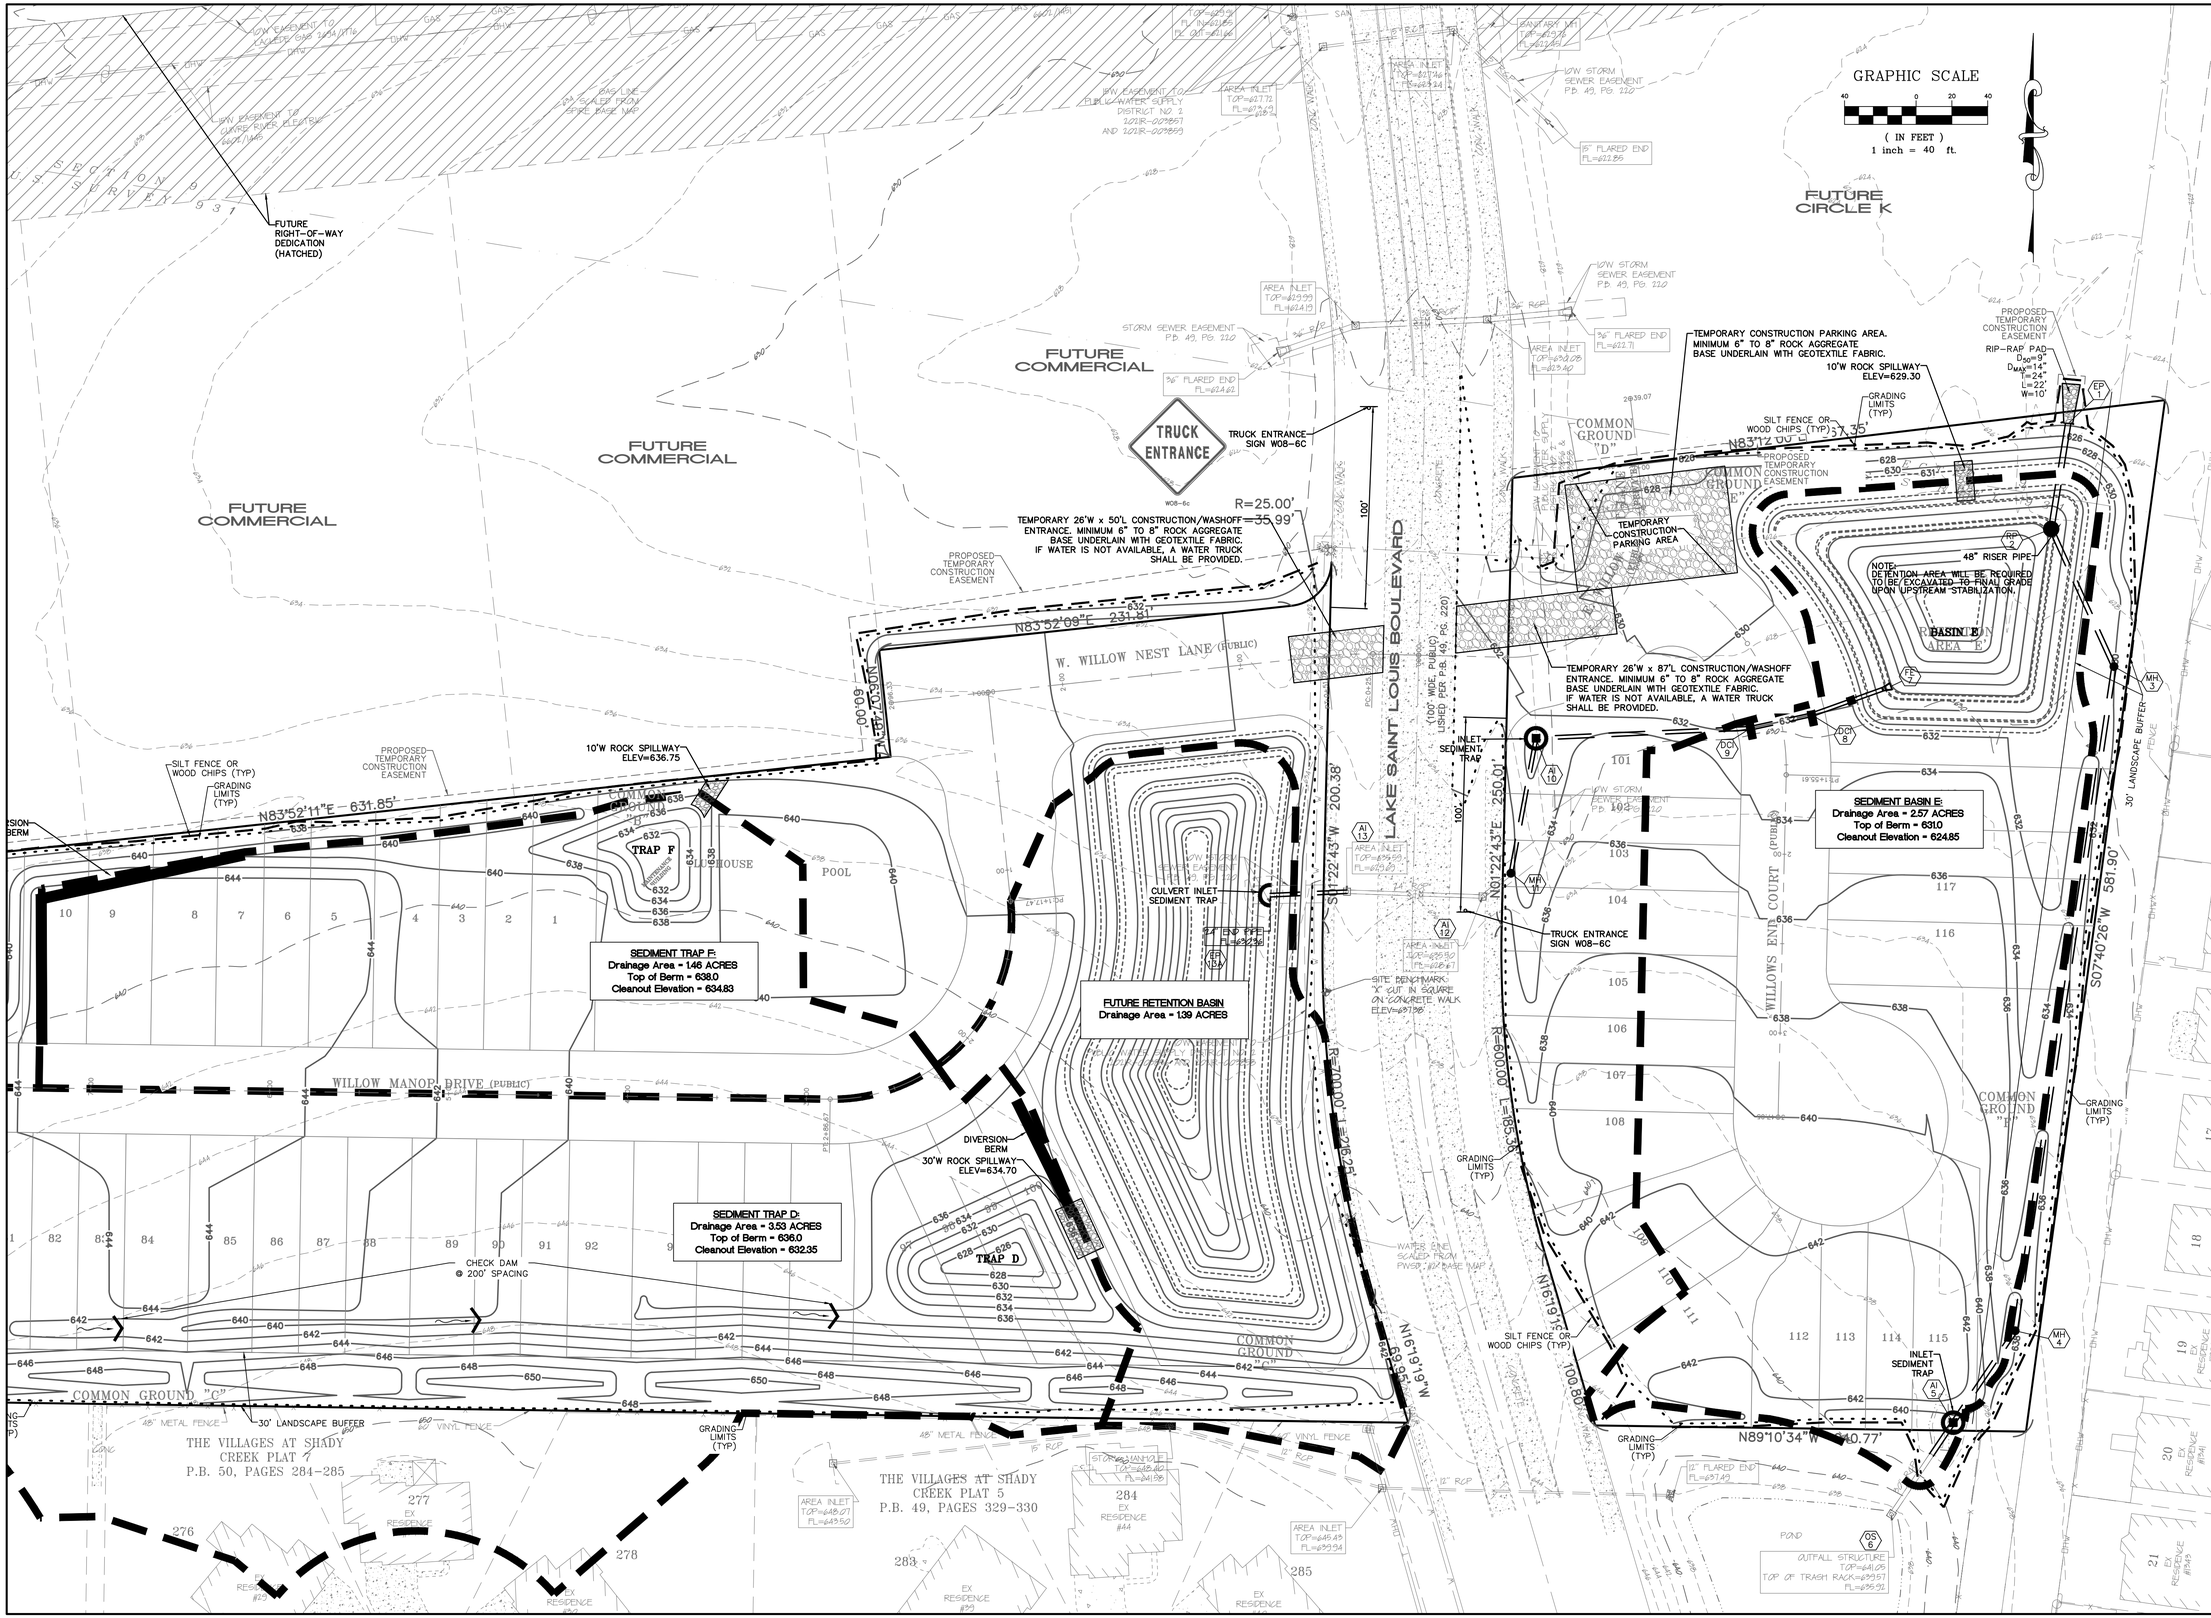

PROJECT TITLE:

The Willows

Bax Project #20-18154 | Issue Date: 01/28/2022

ENGINEERING PLANNING SURVEYING
221 Point West Blvd.
St. Charles, MO 63301
636-928-5552
FAX 928-1718

DISCLAIMER OF RESPONSIBILITY
I hereby specify that the documents intended to be authenticated by my seal are limited to this sheet, and I hereby disclaim any responsibility for all other Drawings, Specifications, Estimates, Reports or other documents or instruments relating to or intended to be used for any part or parts of the architectural or engineering project or portion.

STATE OF MISSOURI
JEFFREY B SIMMONS
NUMBER PE-2007030831
PROFESSIONAL ENGINEER
2/1/22

JEFFREY B. SIMMONS
CIVIL ENGINEER
2007030831

Copyright 2022
Bax Engineering Company, Inc.
Authority No. 000655
All Rights Reserved

REVISIONS

03/02/22	CITY COMMENTS
03/30/22	CITY COMMENTS
04/18/22	CITY COMMENTS
07/01/22	CITY COMMENTS

Developer / Owner:
KAPB, L.L.C.
410 Crestview Drive
O'Fallon, MO 63366
636-272-4200

STORMWATER POLLUTION PREVENTION PLAN

P+Z No. #21-08053
Approval Date: 03/24/2022
City No. GR22-000004