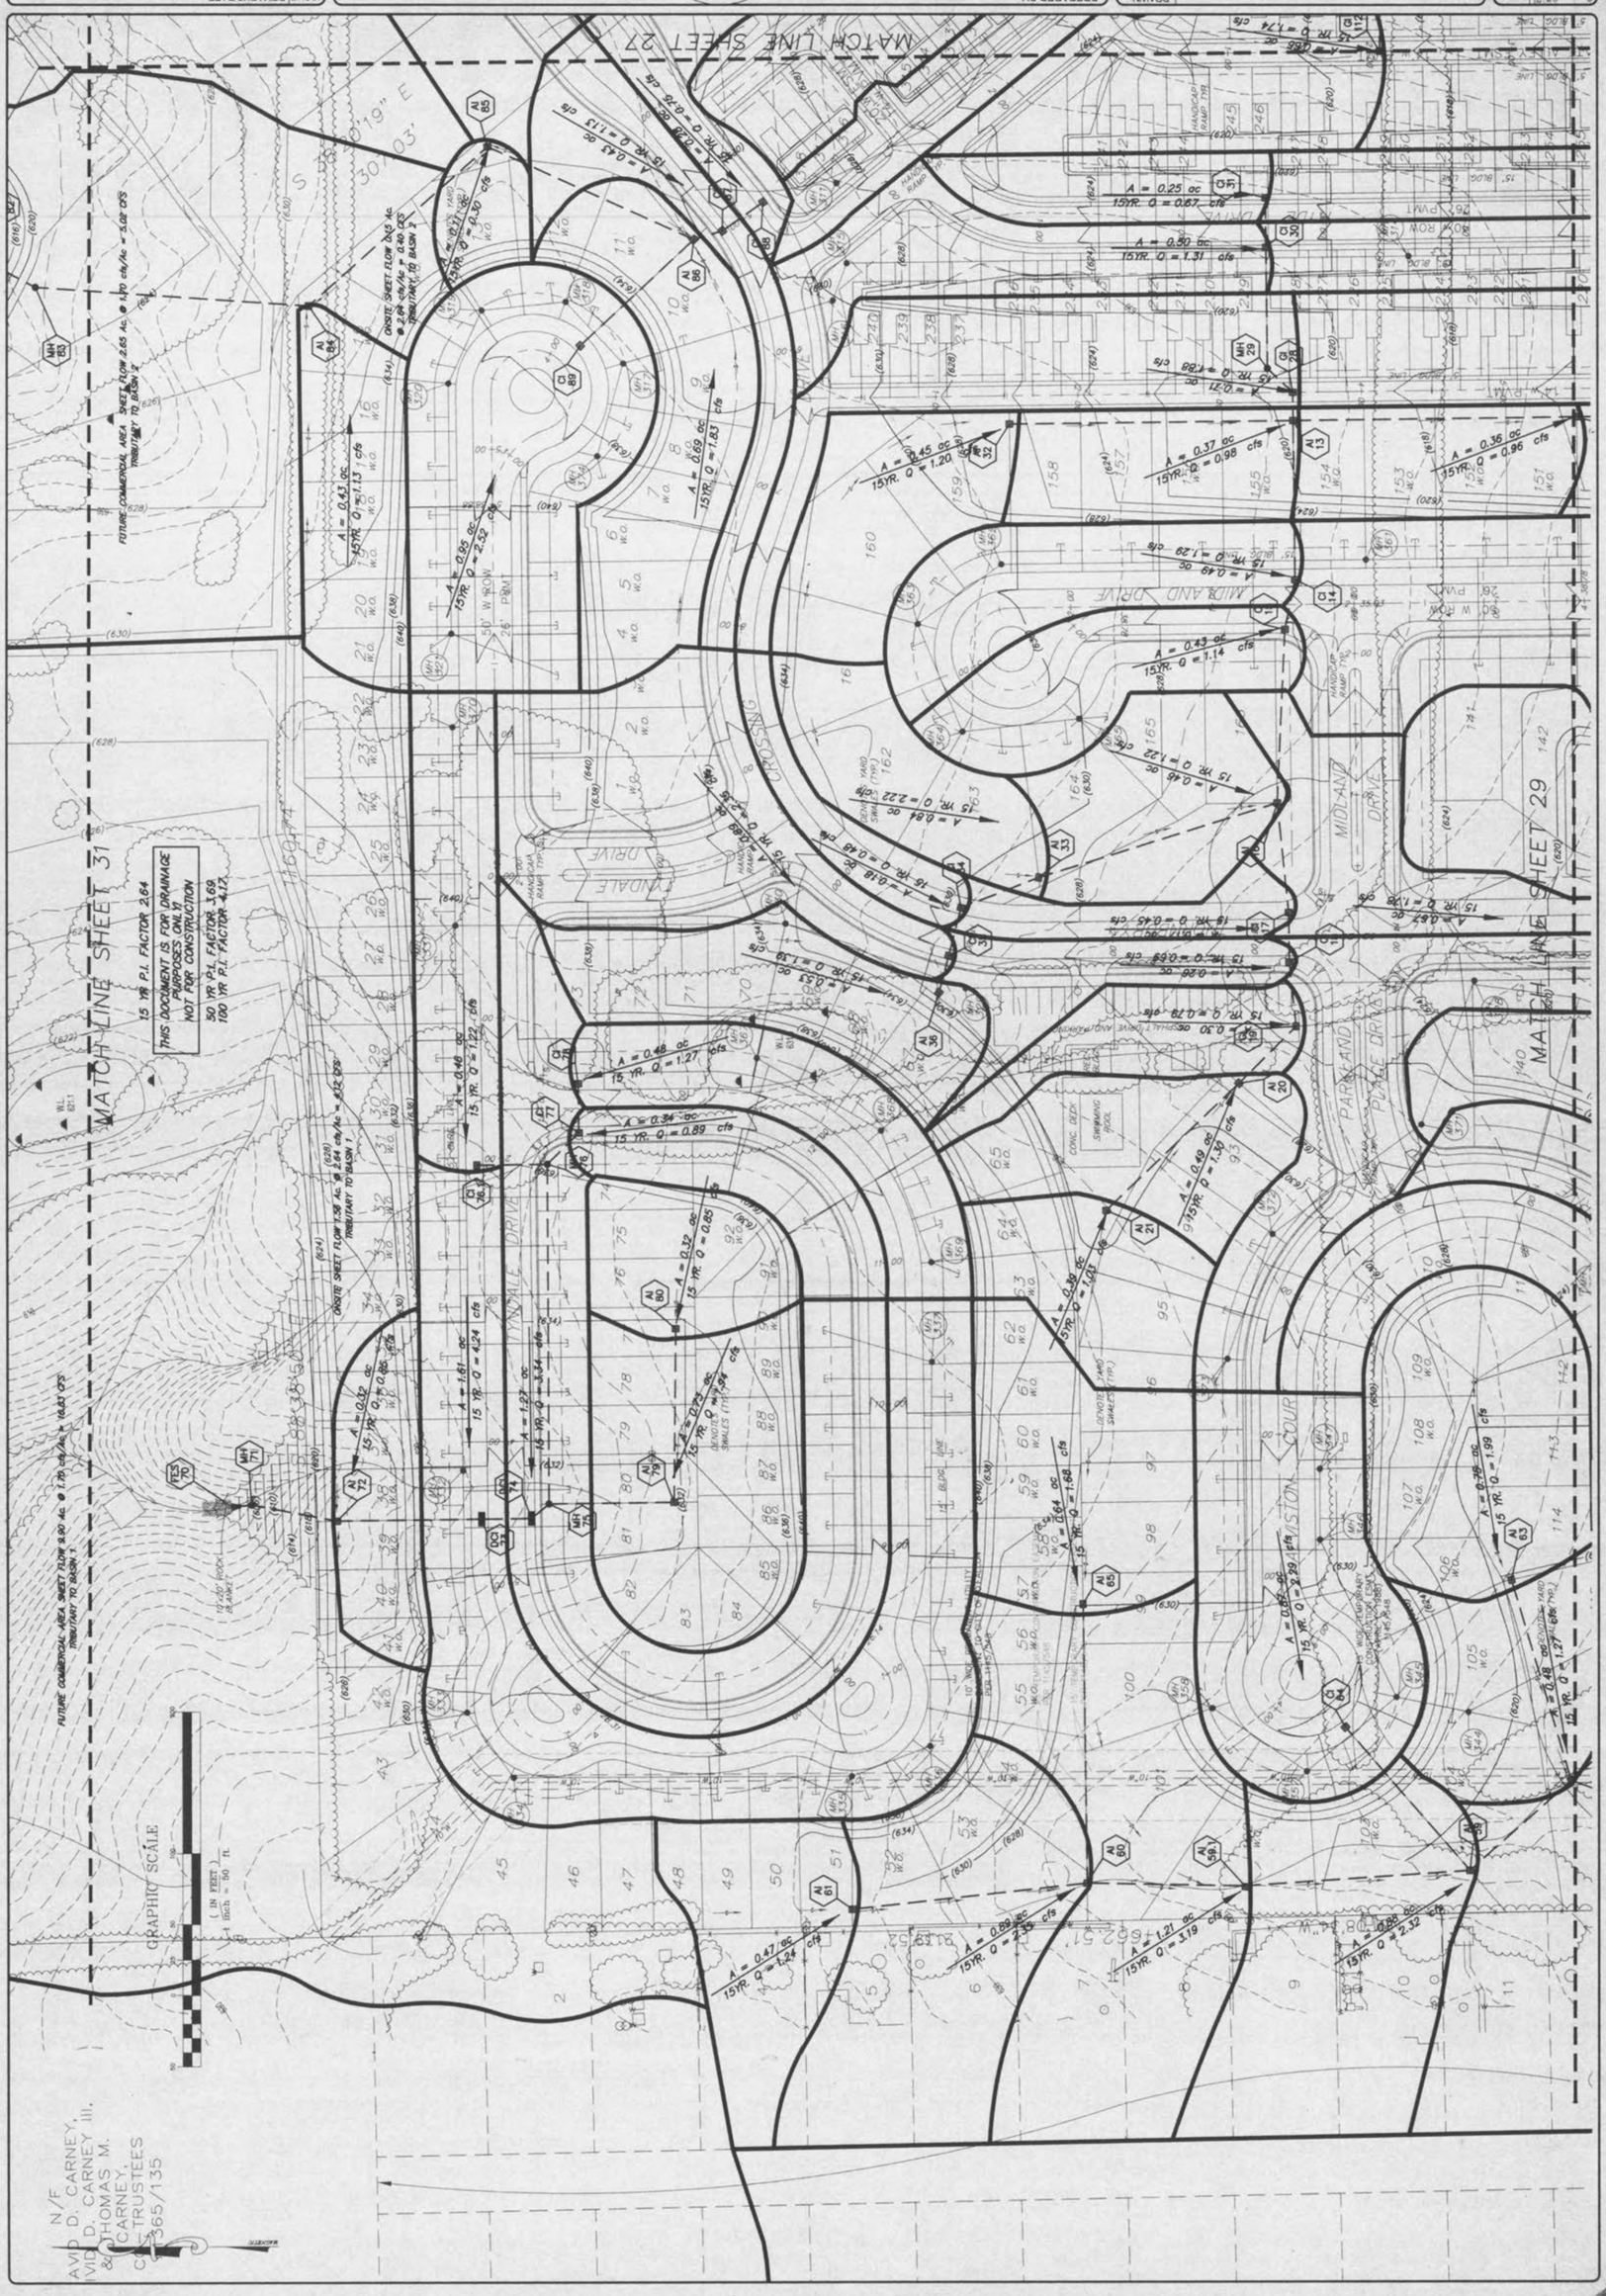

ISSUE	REMARKS/DATE
1	7/25/01
2	9/7/01

PREPARED FOR:
McBride & Son Homes, Inc.
#1 McBride & Son Center Drive
Chesterfield, Missouri 63005
(636) 537-2000

PREPARED BY:
THE STERLING CO.
ENGINEERS & SURVEYORS
5055 NEW BAUMGARTNER ROAD
ST. LOUIS, MISSOURI 63129
(314)487-0440 FAX 487-9944
E-Mail: Sterling@icon-stl.net

PROJECT: THORNBURY CROSSING
DRAWN:
DESIGNED:
CHECKED:
SHEET TITLE: DRAINAGE AREA MAP

NO. 00 | 11 | 289
SHEET 30 OF 33