A TRACT OF LAND BEING PART
OF SECTION 24,
TOWNSHIP 47 NORTH,
RANGE 2 EAST
ST. CHARLES CO., MO

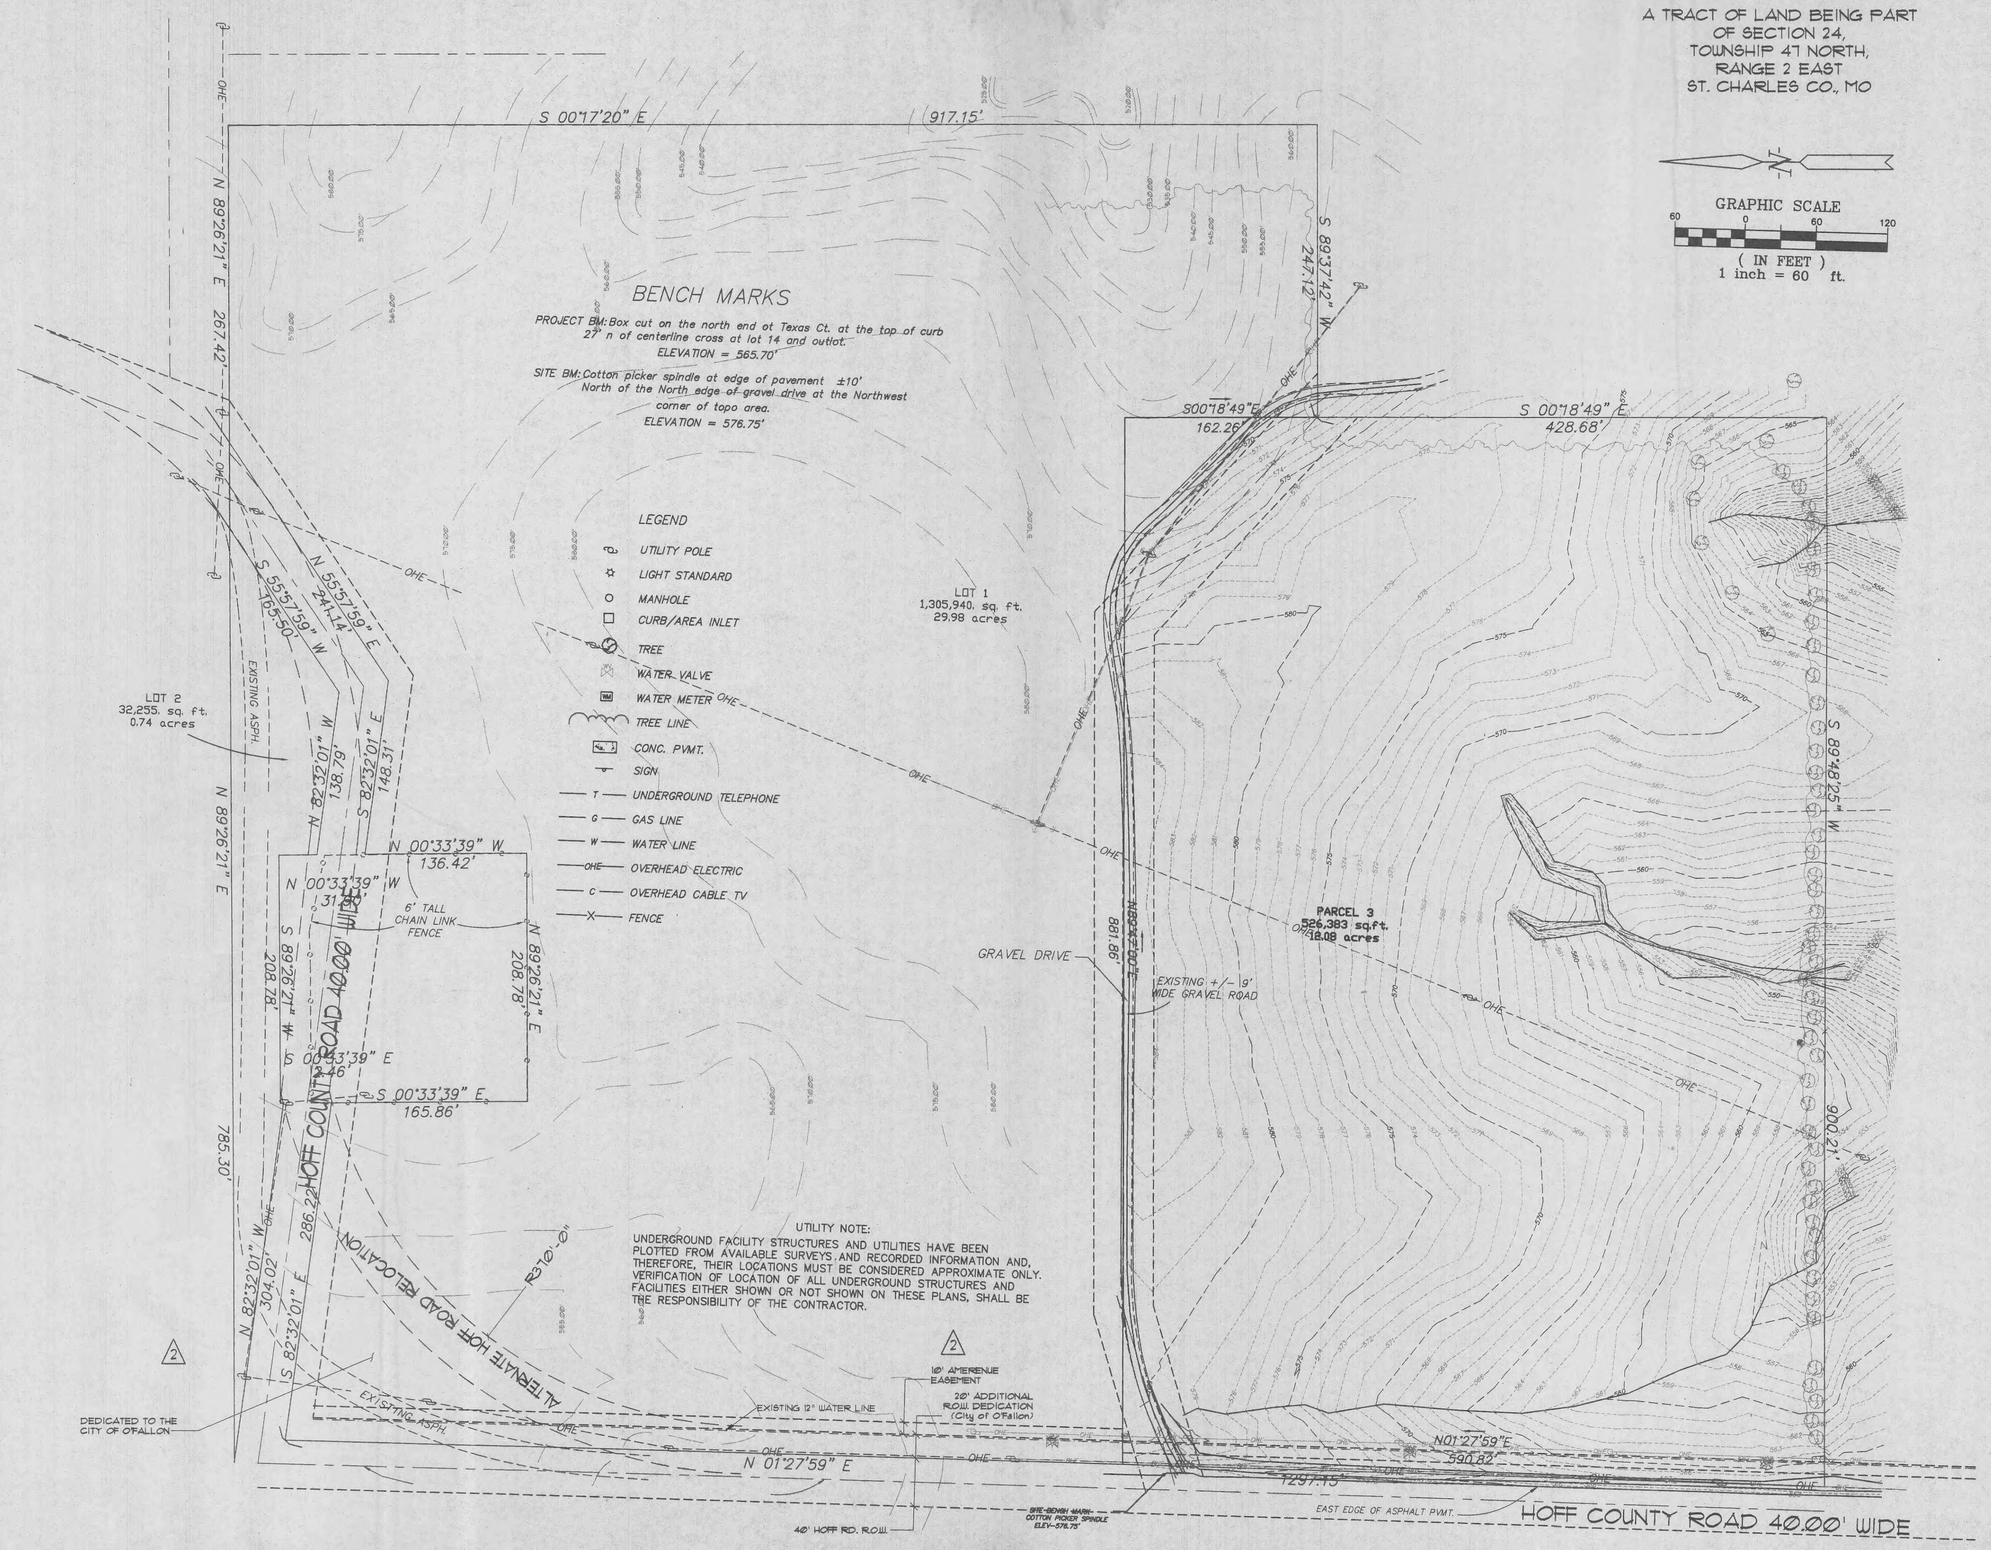

UTILITY NOTE:
UNDERGROUND FACILITY STRUCTURES AND UTILITIES HAVE BEEN PLOTTED FROM AVAILABLE SURVEYS AND RECORDED INFORMATION AND, THEREFORE, THEIR LOCATIONS MUST BE CONSIDERED APPROXIMATE ONLY. VERIFICATION OF LOCATION OF ALL UNDERGROUND STRUCTURES AND FACILITIES EITHER SHOWN OR NOT SHOWN ON THESE PLANS, SHALL BE THE RESPONSIBILITY OF THE CONTRACTOR.

NO.	DESCRIPTION	DATE

REVISIONS

STATE OF MISSOURI
RONALD F. KALUPA
NUMBER E-11759
REGISTERED PROFESSIONAL ENGINEER
2/12/02

STRUCTURAL SYSTEMS, INC.

DESIGN CONTRACTORS

(314) 966 - 5920
816 South Kirkwood Road
St. Louis, Missouri 63122

Proposed Building for:
TRUE & TRUE
950 Hoff Road
O'Fallon, MO 63366
(636) 272-7100

EXISTING SITE PLAN

DRAWN:	R.R.R.
CHECKED:	R.E.O.
SCALE:	1"=60'-0"
ISSUE DATE:	11/01/01
S.S.I. JOB NUMBER:	01-005
DRAWING NUMBER:	C4 of 11

© STRUCTURAL SYSTEMS, INC.

C:\Program Files\AutoCAD R14\Dwgs\True Fitness O'Fallon\Civils\01005-C4.dwg Wed Feb 06 16:16:59 2002