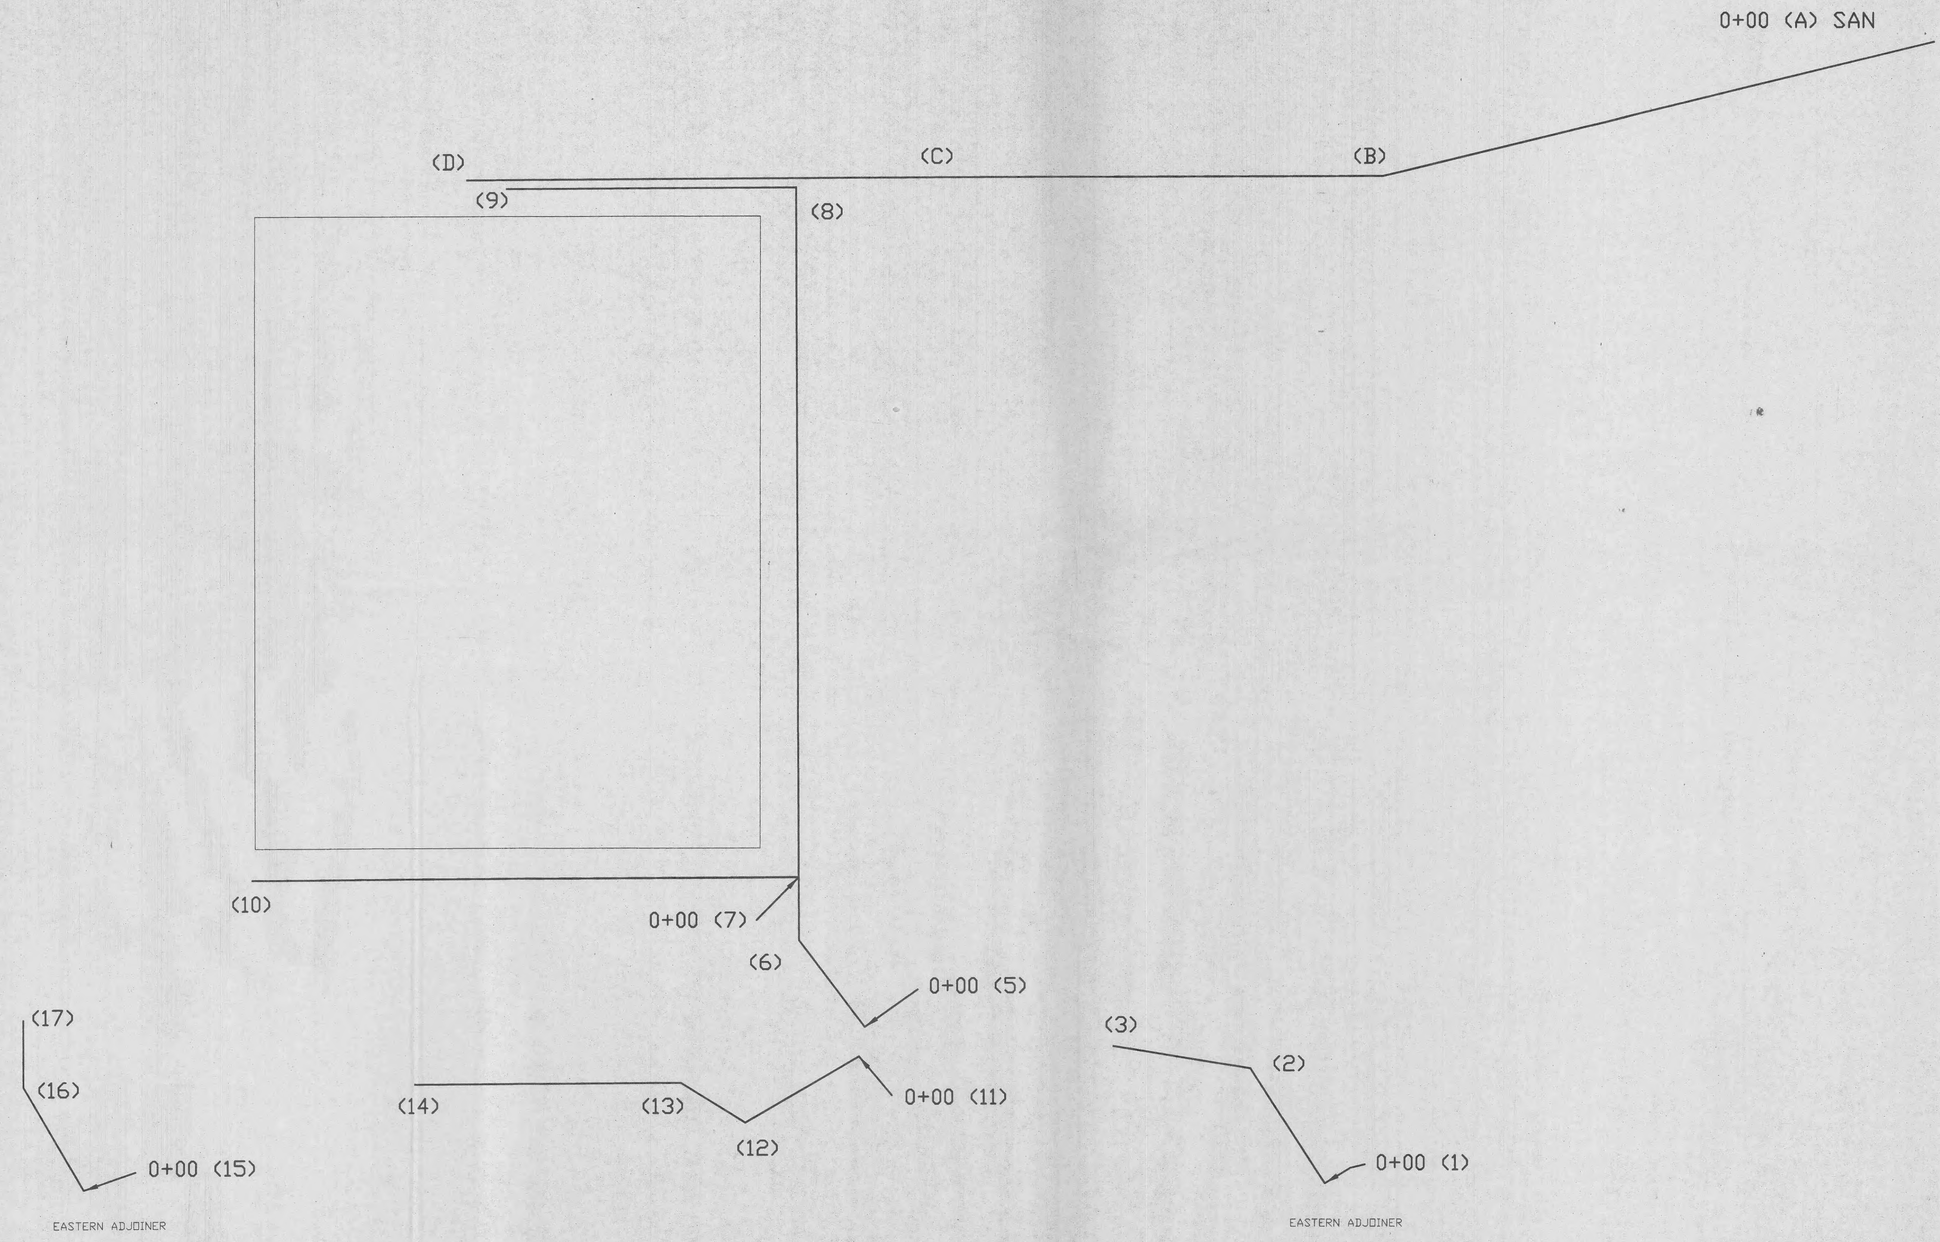

NO.	DESCRIPTION	DATE

REVISIONS

REGISTERED PROFESSIONAL ENGINEER
STATE OF MISSOURI
RONALD F. KALUPA
NUMBER E-11759
2/12/02

STRUCTURAL SYSTEMS, INC.

DESIGN CONTRACTORS

(314) 966 - 5920
816 South Kirkwood Road
St. Louis, Missouri 63122

New Construction for:

TRUE & TRUE

950 Hoff Road
O'Fallon, MO 63366
(636) 272-7100

STRUCTURE DESIGNATIONS

DRAWN	D.M.W.
CHECKED	R.R.R.
SCALE	1"=40'-0"
ISSUE DATE	11/01/01
S.S.I. JOB NUMBER	01-005
DRAWING NUMBER	C9 of 11

© STRUCTURAL SYSTEMS, INC.

C:\Program Files\AutoCAD R14\Dwgs\True Fitness O'Fallon\Civil\01005-C9.dwg Wed Feb 06 08 01:51 2002