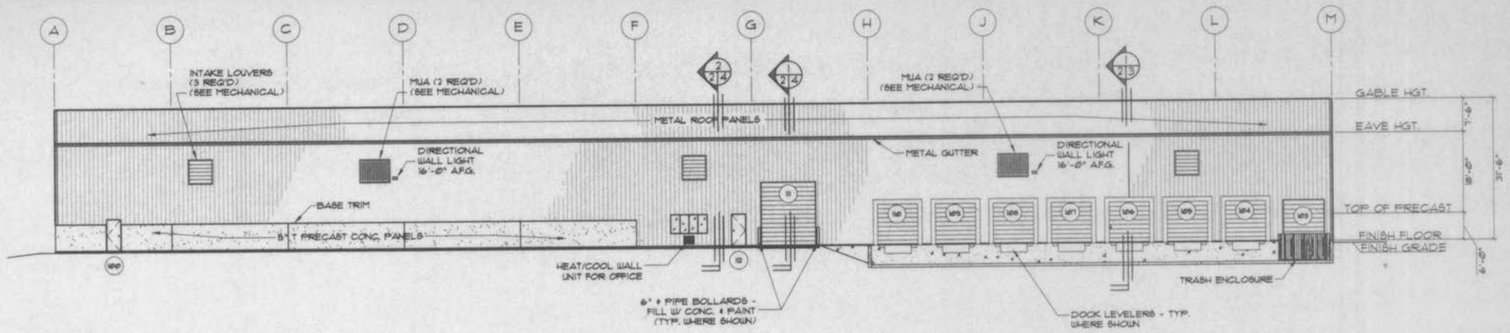

SOUTH ELEVATION

SCALE: 1/16" = 1'-Ø"

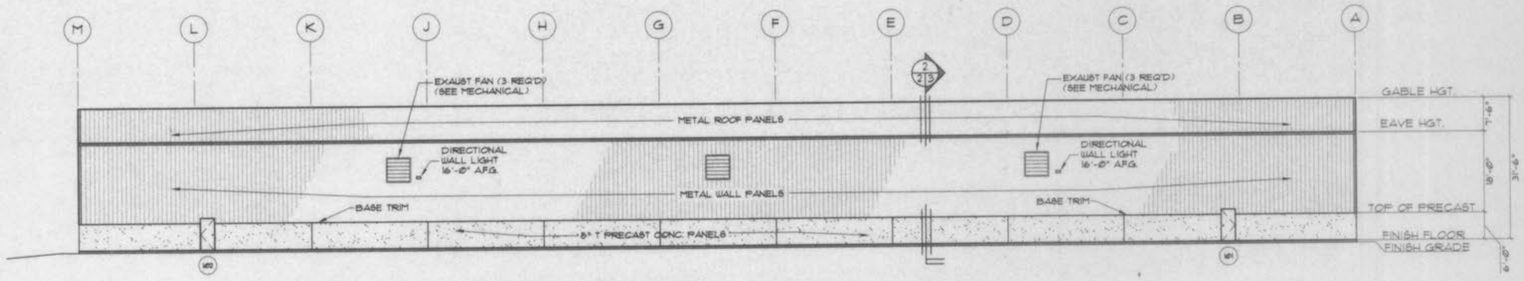

NORTH ELEVATION

SCALE: 1/16" = 1'-Ø"

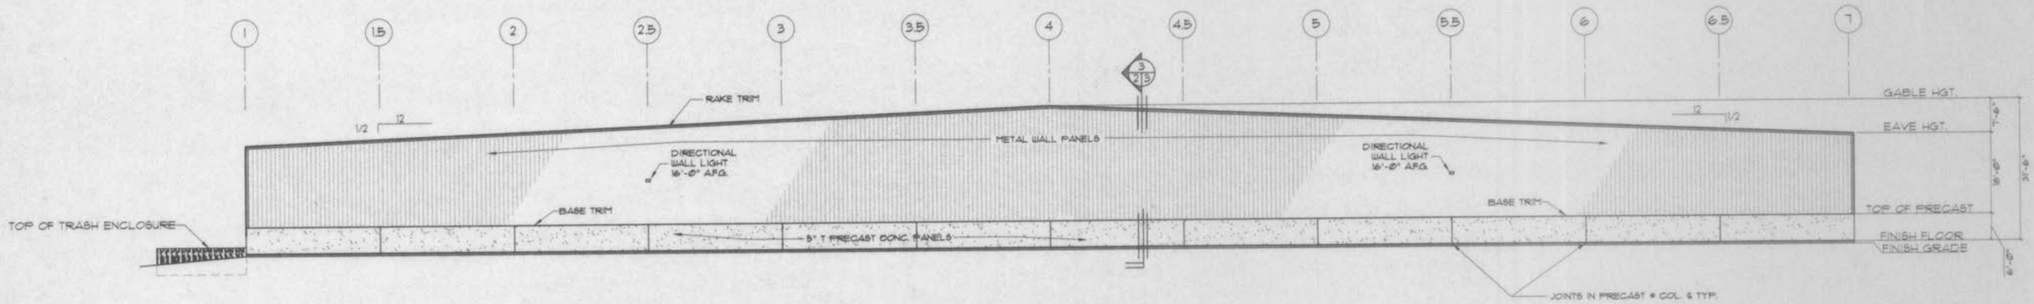

EAST ELEVATION

SCALE: 1/16" = 1'-Ø"

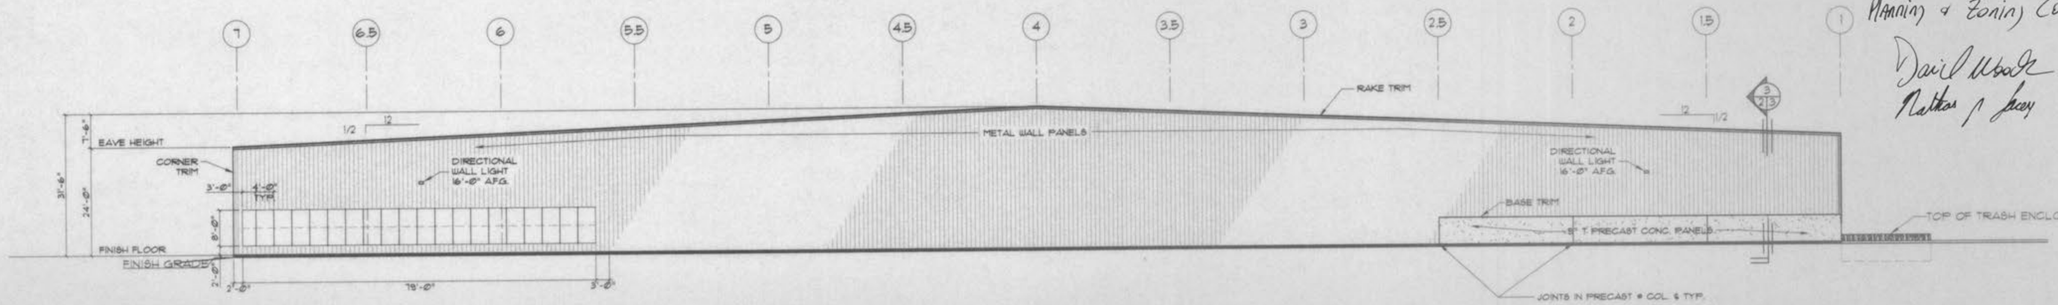

WEST ELEVATION

SCALE: 1/16" = 1'-Ø"

COLOR NOTES

SIDING AND DOORS WILL BE OFF-WHITE
TRIM WILL BE BLACK
ROOF WILL BE GALVALUME

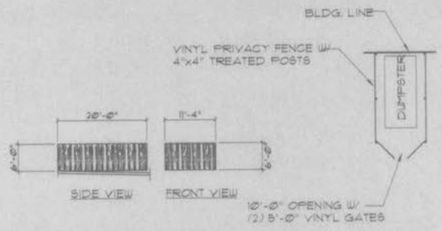

TRASH ENCLOSURE ELEV. & PLAN VIEW

NO.	DESCRIPTION	DATE

REVISIONS

MISSOURI STATE OF MISSOURI REGISTERED PROFESSIONAL ENGINEER
RONALD F. KALUPA
NUMBER E-11759

STRUCTURAL SYSTEMS, INC.

DESIGN CONTRACTORS

(314) 966 - 5920

818 South Kirkwood Road
St. Louis, Missouri 63122

Proposed Building for:

TRUE & TRUE

Hoff Road
O'Fallon, MO 63366
(636) 272-7100

ELEVATIONS

These elevations match the colored building elevations Approved by Planning & Zoning Commission.

David Woods 2-14-02
Matthew J Lacey 2-14-02

DRAWN	R.R.R.
CHECKED	
SCALE	1/16"=1'-Ø"
ISSUE DATE	Ø6/13/Ø1
S.S.I. JOB NUMBER	Ø1-ØØ5
DRAWING NUMBER	2 of 9

© STRUCTURAL SYSTEMS, INC.

D:\Program Files\AutoCAD R14\DWGS\Tree Fitness O'Fallon\01005-2.dwg Fri Jan 25 11:22:25 2002