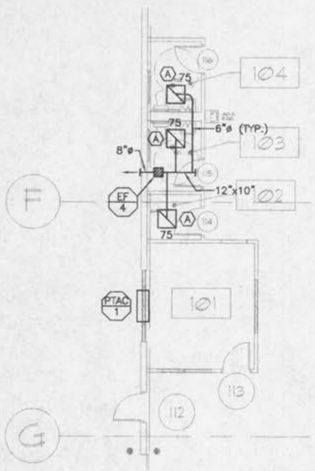

PART. FL. PLAN - MECH.

SCALE: 1/8" = 1'-0"

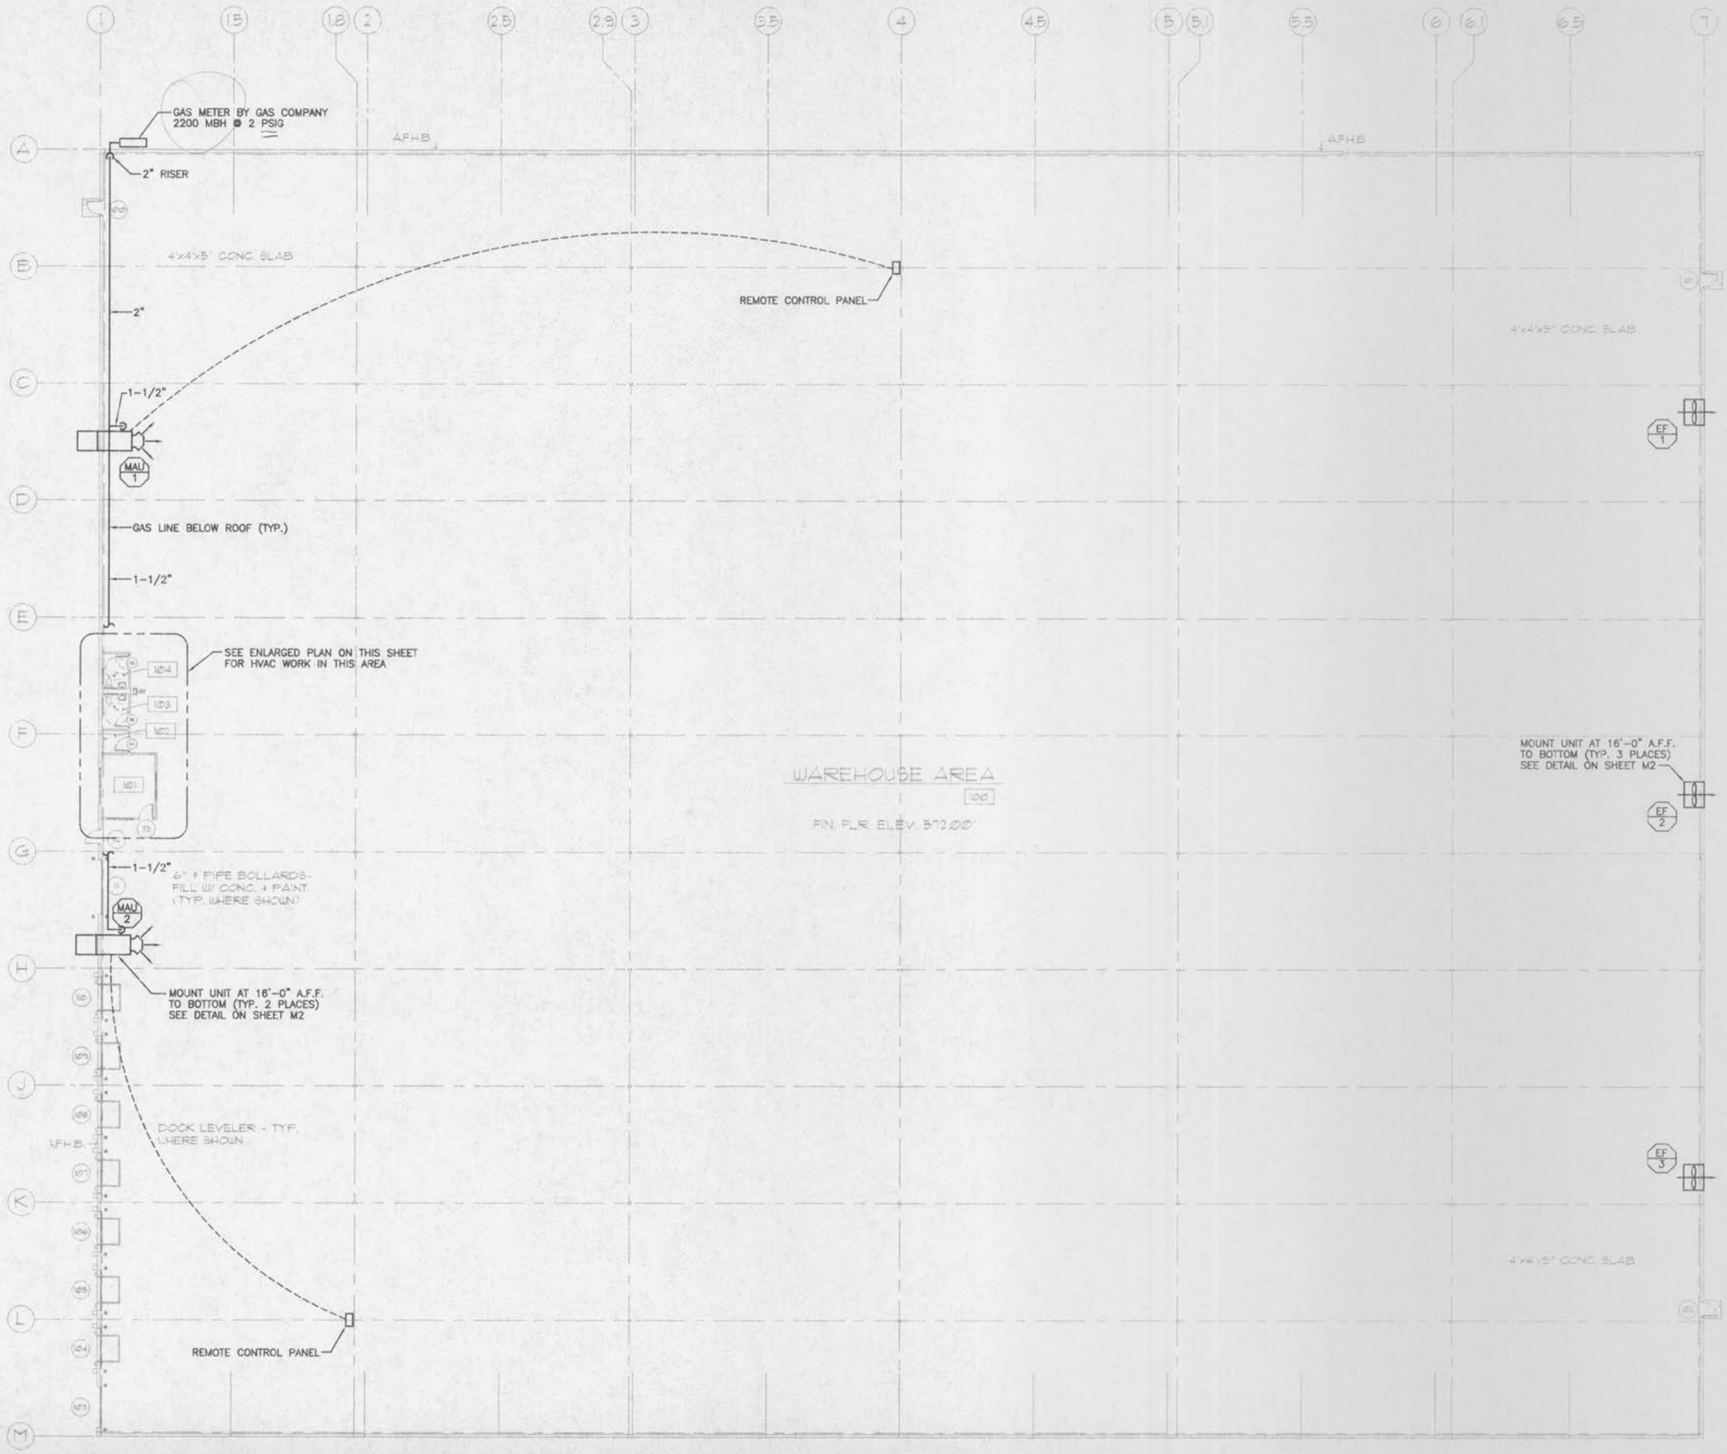

FLOOR PLAN - MECHANICAL

SCALE: 1/16" = 1'-0"

NO.	DESCRIPTION	DATE
A	FOR PERMIT	6/22/01

REVISIONS

STATE OF MISSOURI
HANS J. KNAPE
NUMBER
E-29482
REGISTERED PROFESSIONAL ENGINEER
JUN 22 2001

STRUCTURAL SYSTEMS, INC.

DESIGN CONTRACTORS

(314) 966 - 5920

918 South Kirkwood Road
St. Louis, Missouri 63122

Proposed Building for:

TRUE & TRUE

Hoff Road
O'Fallon, MO 63366
(636) 272-7100

FLOOR PLAN MECHANICAL

DRAWN	
CHECKED	
SCALE	
ISSUE DATE	
S.S.I. JOB NUMBER	
DRAWING NUMBER	M1 of 2

© STRUCTURAL SYSTEMS, INC.