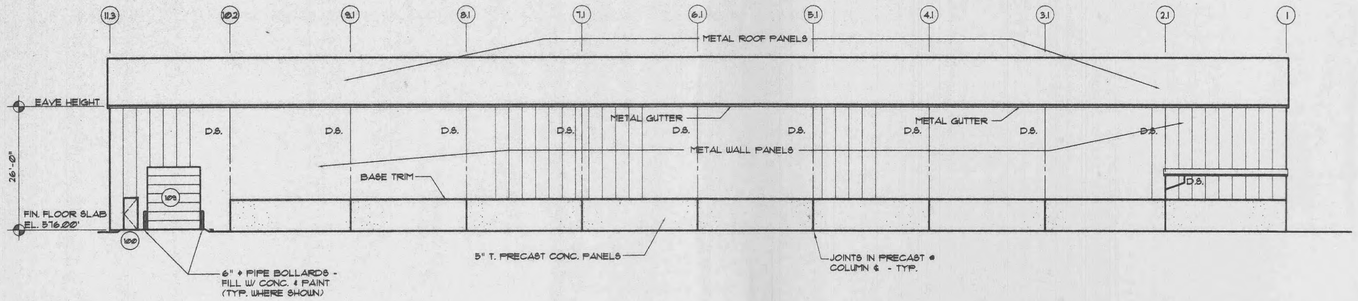

NORTH ELEVATION
SCALE: 1/16" = 1'-0"

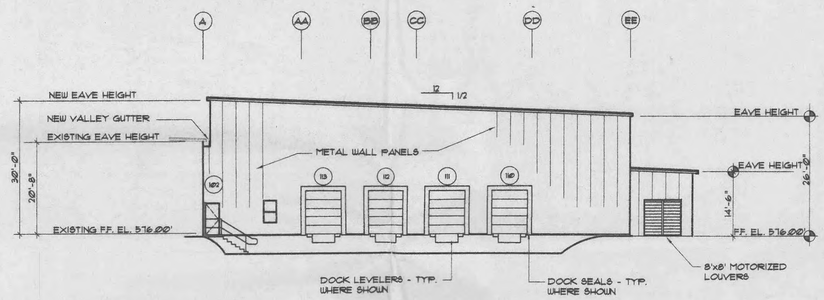

EAST ELEVATION
SCALE: 1/16" = 1'-0"

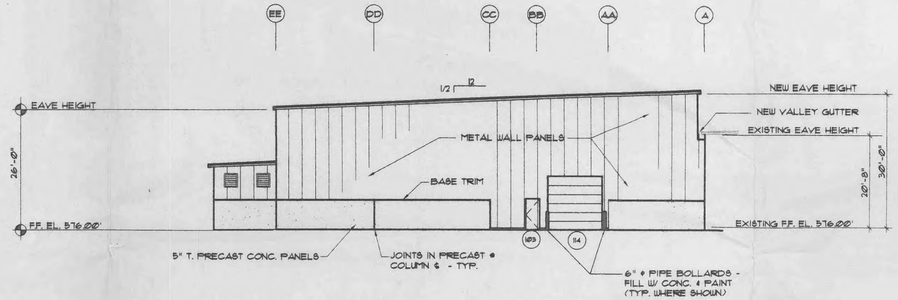

WEST ELEVATION
SCALE: 1/16" = 1'-0"

NO.	DESCRIPTION	DATE
1	REVISED LOCATION OF COMPRESSOR ROOM	4/24/98

REVISIONS

REGISTERED STATE OF MISSOURI
RONALD F. KALUPA
NUMBER E-11759
REGISTERED PROFESSIONAL ENGINEER

STRUCTURAL SYSTEMS, INC.

DESIGN CONTRACTORS

(314) 966 - 5920

516 South Kirkwood Road
St. Louis, Missouri 63122

Proposed Building for:

TRUE FITNESS TECHNOLOGY

865 HOFF RD.
O'FALLON, MO 63366
(314) XXX-XXXX

ELEVATIONS

DRAWN:	G.J.M.
CHECKED:	R.F.K.
SCALE:	1/16"=1'-0"
ISSUE DATE:	04/01/98
S.S.I. JOB NUMBER:	98-005
DRAWING NUMBER:	2 of 6

98005-ELEV1
3624-116
TERMINAL 01 - G.J.M.
DATE: 04/02/98

© STRUCTURAL SYSTEMS, INC.