A DRAINAGE AREA MAP OF

TWIN OAKS CARE FACILITY

A TRACT OF LAND BEING PART OF
THE SOUTHWEST FRACTIONAL QUARTER OF SECTION 20
T.47N.,R.3E. ST. CHARLES CO., MO.

BENCHMARKS:

SITE BENCHMARK: EXISTING SANITARY MANHOLE ELEVATION=545.43
260' NORTH OF THE SOUTHEAST PROPERTY CORNER ON THE
EAST PROPERTY LINE.

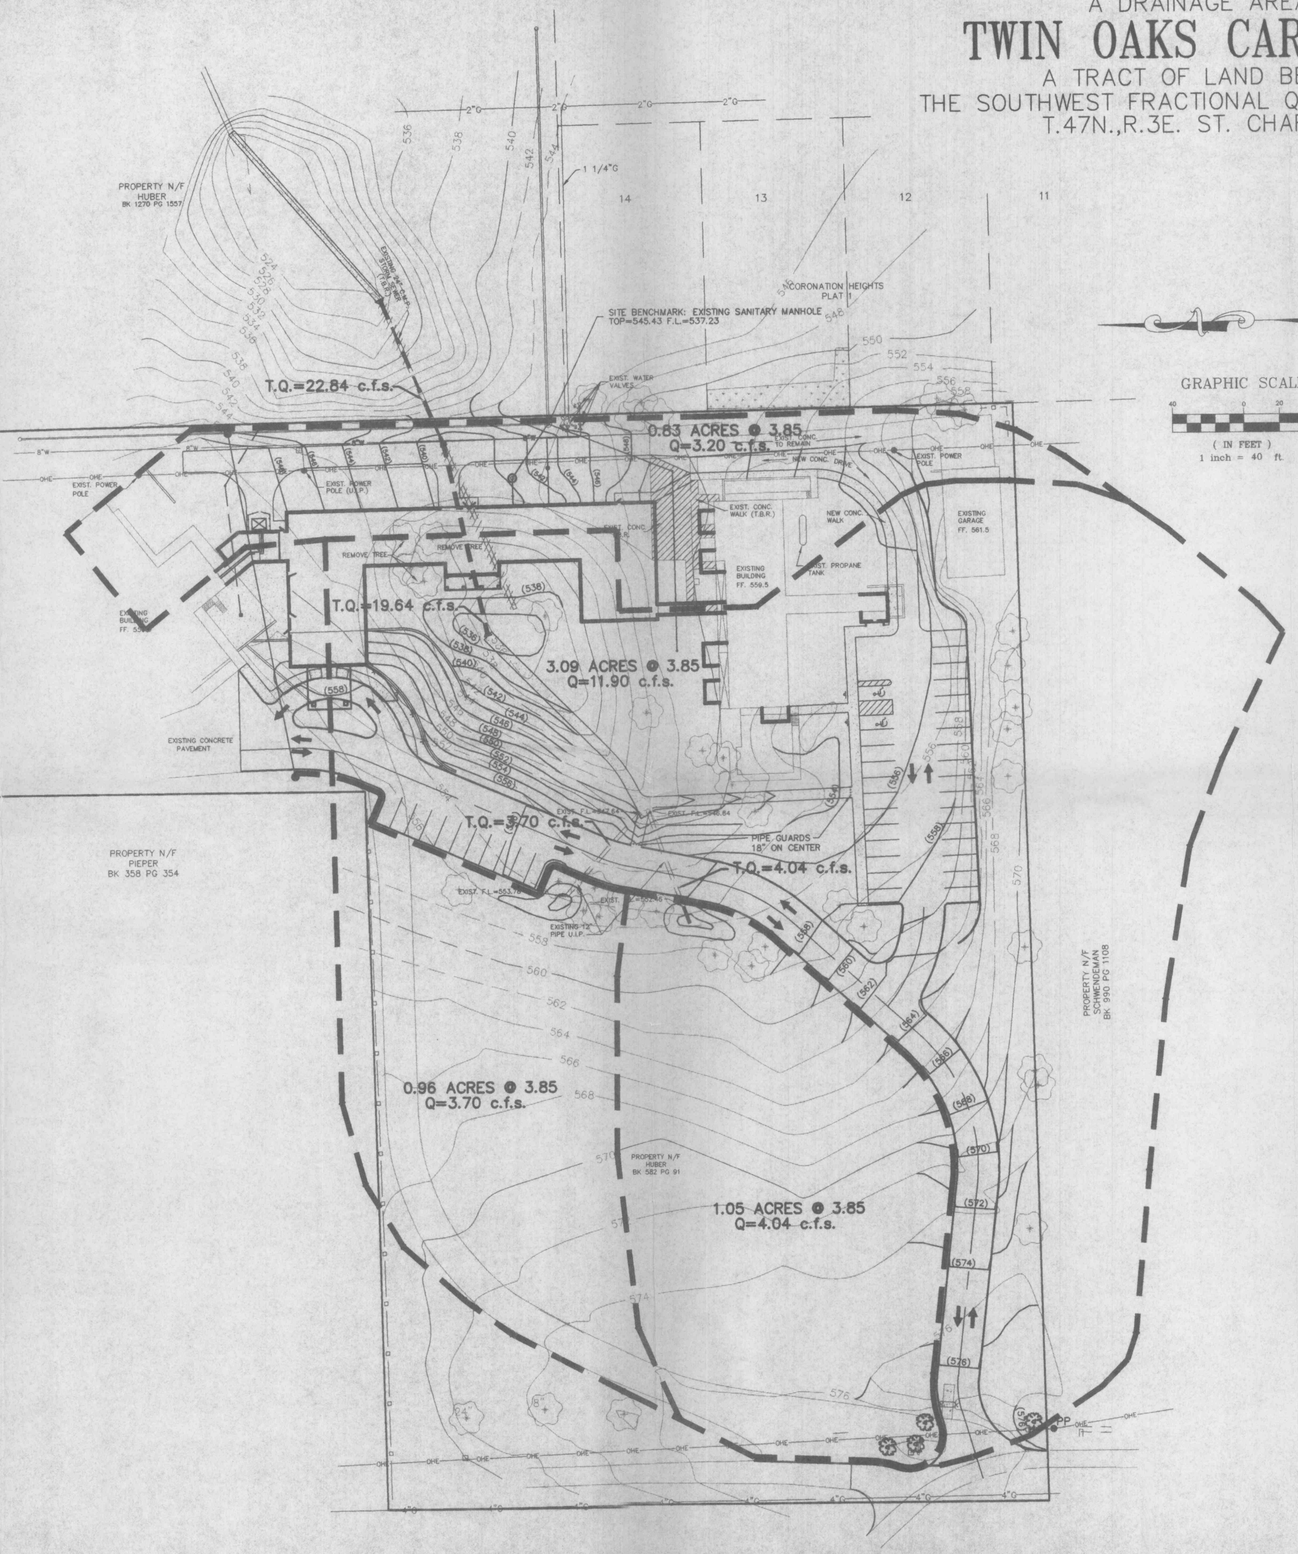

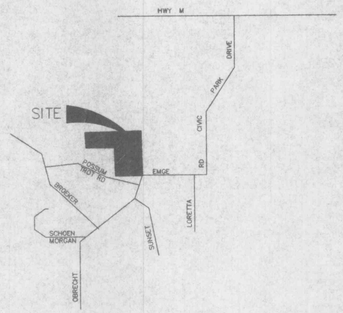

LOCATION PLAN

"THIS PLAN IS FOR DRAINAGE AREA PURPOSES ONLY NOT FOR CONSTRUCTION."

PREPARED FOR:
KERN-RUDER ARCHITECTURE, P.C.
443 NORTH NEW BALLAS ROAD
ST. LOUIS, MISSOURI 63141-6832
(314) 692-2215

DISCLAIMER OF RESPONSIBILITY
I hereby specify that the documents intended to be authenticated by my seal are limited to this sheet, and I hereby disclaim any responsibility for all other Drawings, Specifications, Estimates, Reports or other documents or instruments relating to or intended to be used for any part or parts of the architectural or engineering project or survey.

Copyright 1994
Bax Engineering Company, Inc.
All Rights Reserved

REVISIONS

DJB	11-23-1994

ENGINEERING
PLANNING
SURVEYING
221 Point West Boulevard
St. Charles, MO. 63301
314-946-6588
314-724-3330
FAX 947-9182

8-22-94
DATE

89-3094A
PROJECT NUMBER

C4
SHEET OF

89-3094A
FILE NAME

DJB
DRAWN CHECKED