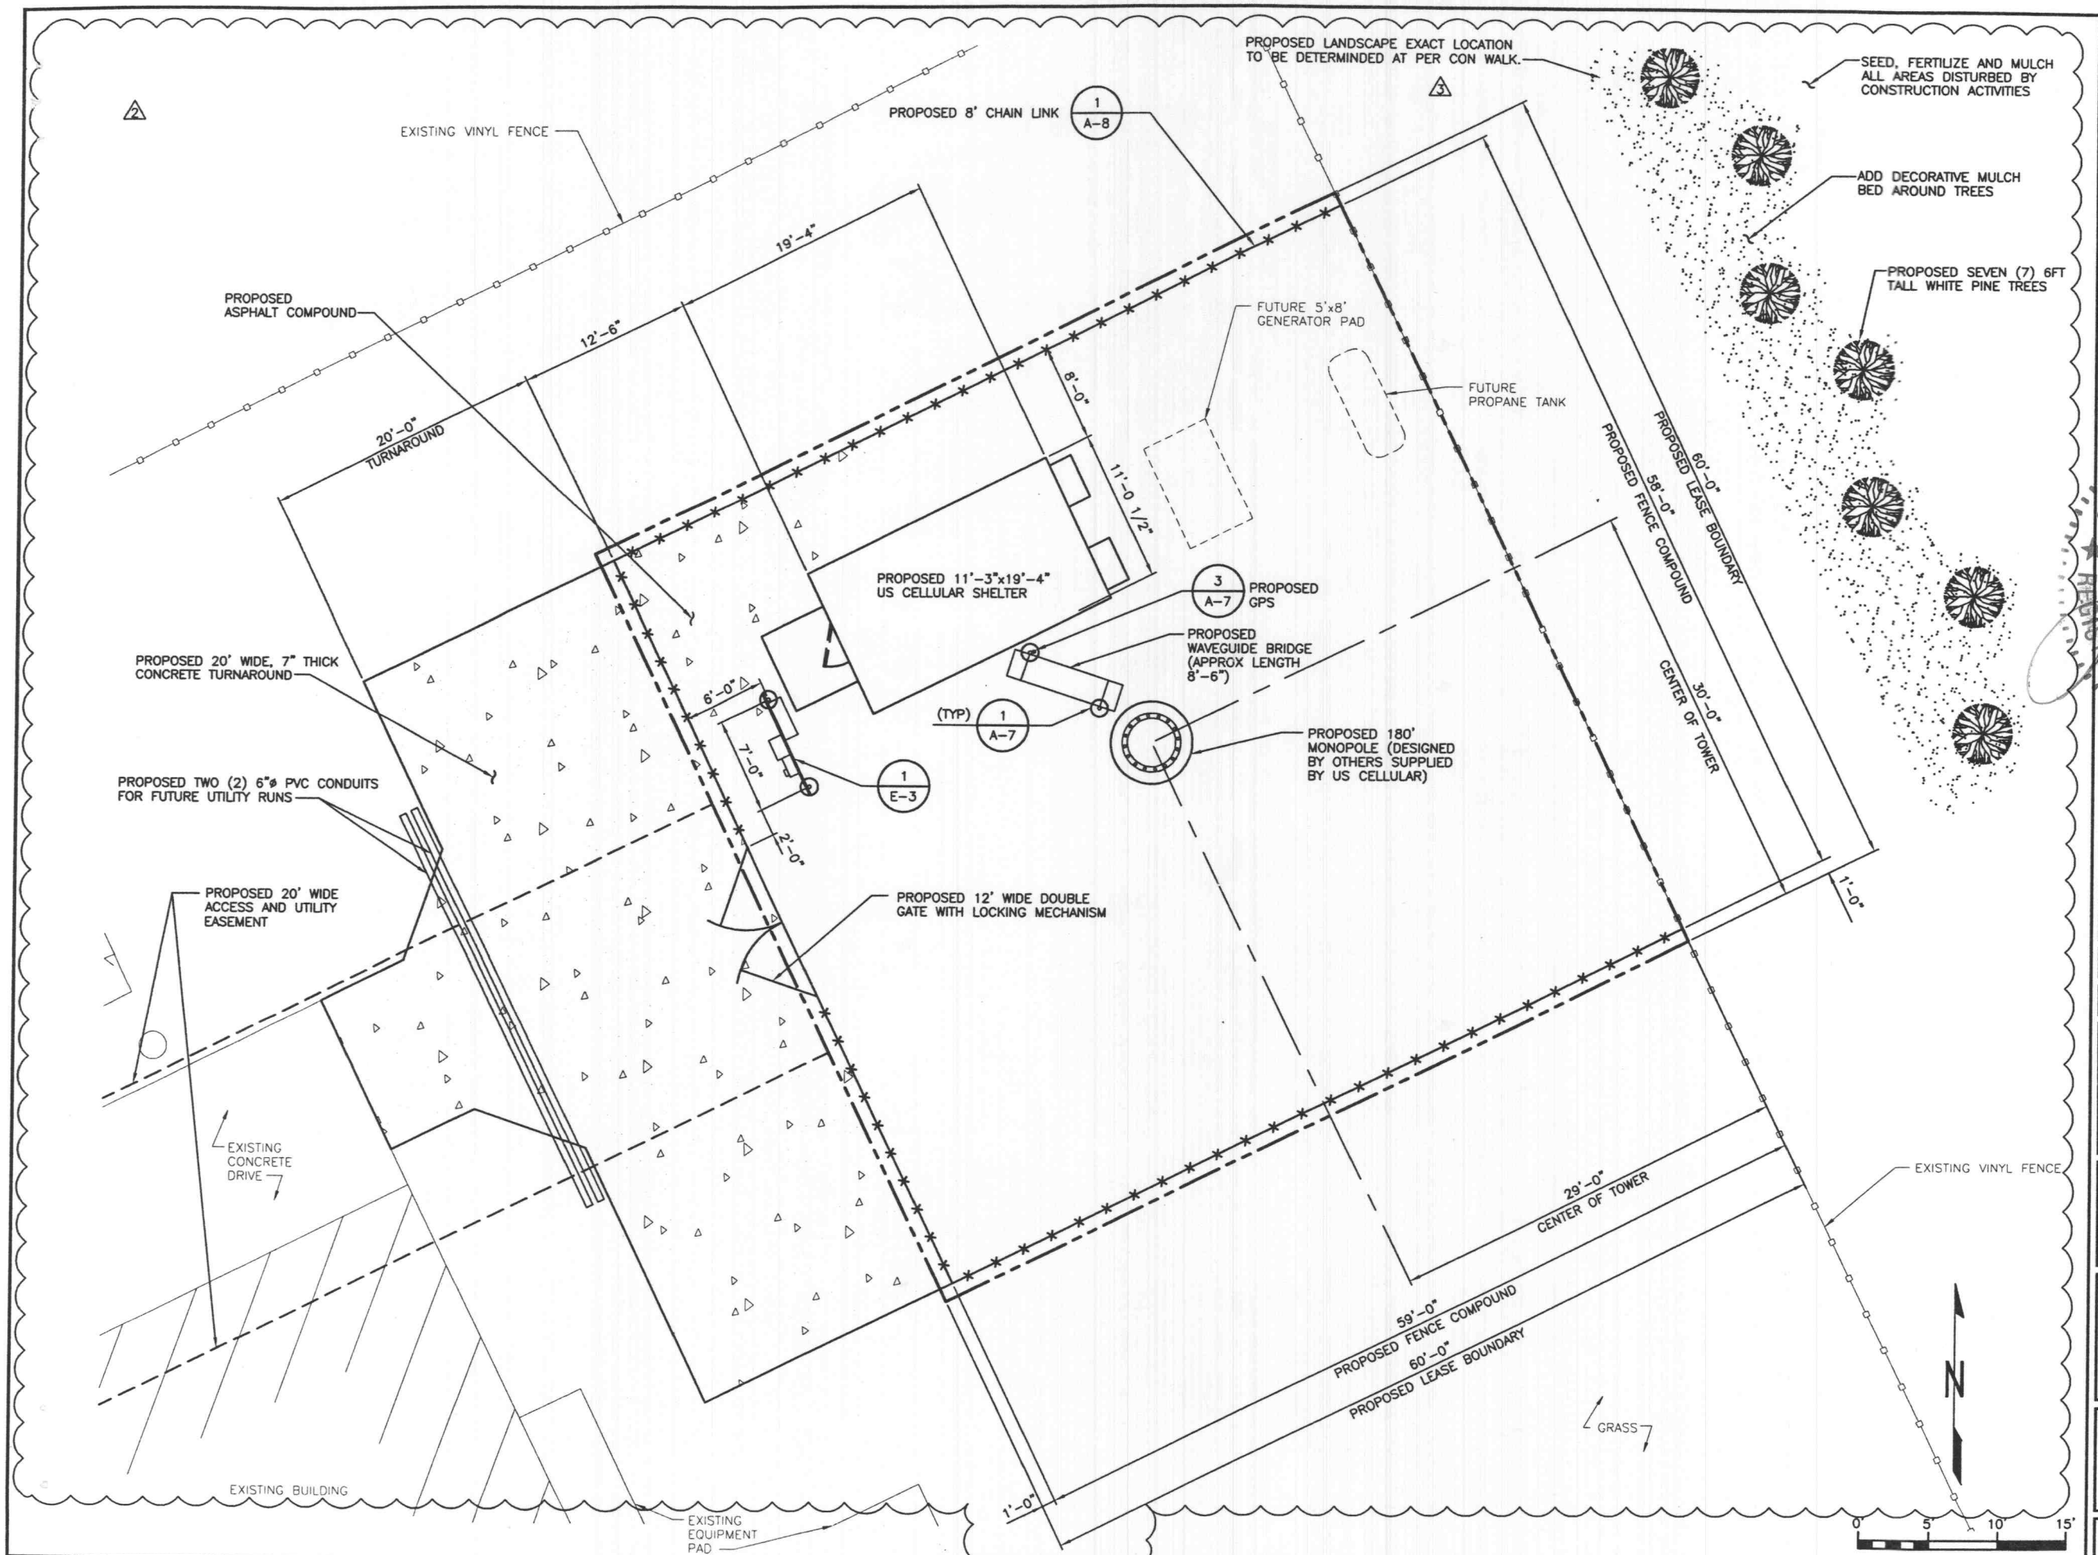

ENLARGED SITE PLAN

1

U.S.Cellular

SELECTIVE SITE CONSULTANTS, INC.
A Site Acquisition, Engineering, and Construction Quality Assurance Company
1816 Lackland Hills Parkway, Suite 400
St. Louis, Missouri 63146
Phone: 314-993-1010
Fax: 314-993-1036

CIS COMMUNICATIONS, LLC
165 N MERAMEC AVE, STE. 400
CLAYTON, MO 63105
OFFICE: 314-721-5405
FAX: 314-727-6503
TOLL FREE: 877-720-8600

STATE OF MISSOURI
HUSSEIN ALI NOVIN
NUMBER E-20702
REGISTERED PROFESSIONAL ENGINEER

STATE OF MISSOURI
SHELTON D. KEISLING
NUMBER E-27323
REGISTERED PROFESSIONAL ENGINEER

PROJECT NO: 852614.1

DRAWN BY: ANP

CHECKED BY: HAN/RWQ

SUBMITTALS

A	04/21/05	ISSUED FOR REVIEW	ANP
0	05/03/05	ISSUED FOR CONSTRUCTION	MTG
1	05/27/05	REVISED PER CLIENT COMMENTS	FG
2	06/08/05	REVISED PER CLIENT COMMENTS	FG
3	09/01/05	REVISED PER CITY COMMENTS	FG

THE INFORMATION CONTAINED IN THIS SET OF DOCUMENTS IS PROPRIETARY BY NATURE. ANY USE OR DISCLOSURE OTHER THAN THAT WHICH RELATES TO US CELLULAR COMMUNICATIONS INC. IS STRICTLY PROHIBITED.

SITE NAME

CITY OF O'FALLON
(USCC SITE NAME: ST. PAUL)

321 FIRMA ROAD
O'FALLON, MISSOURI 63366

SHEET TITLE

ENLARGED SITE PLAN

SHEET NUMBER

A-2