DEMOLITION PLAN

VATTEROTT COLLEGE PARKING ADDITION

95-6411E 12-08-03

Per City Comments 01-14-04
Per Cleint Changes 03-24-03

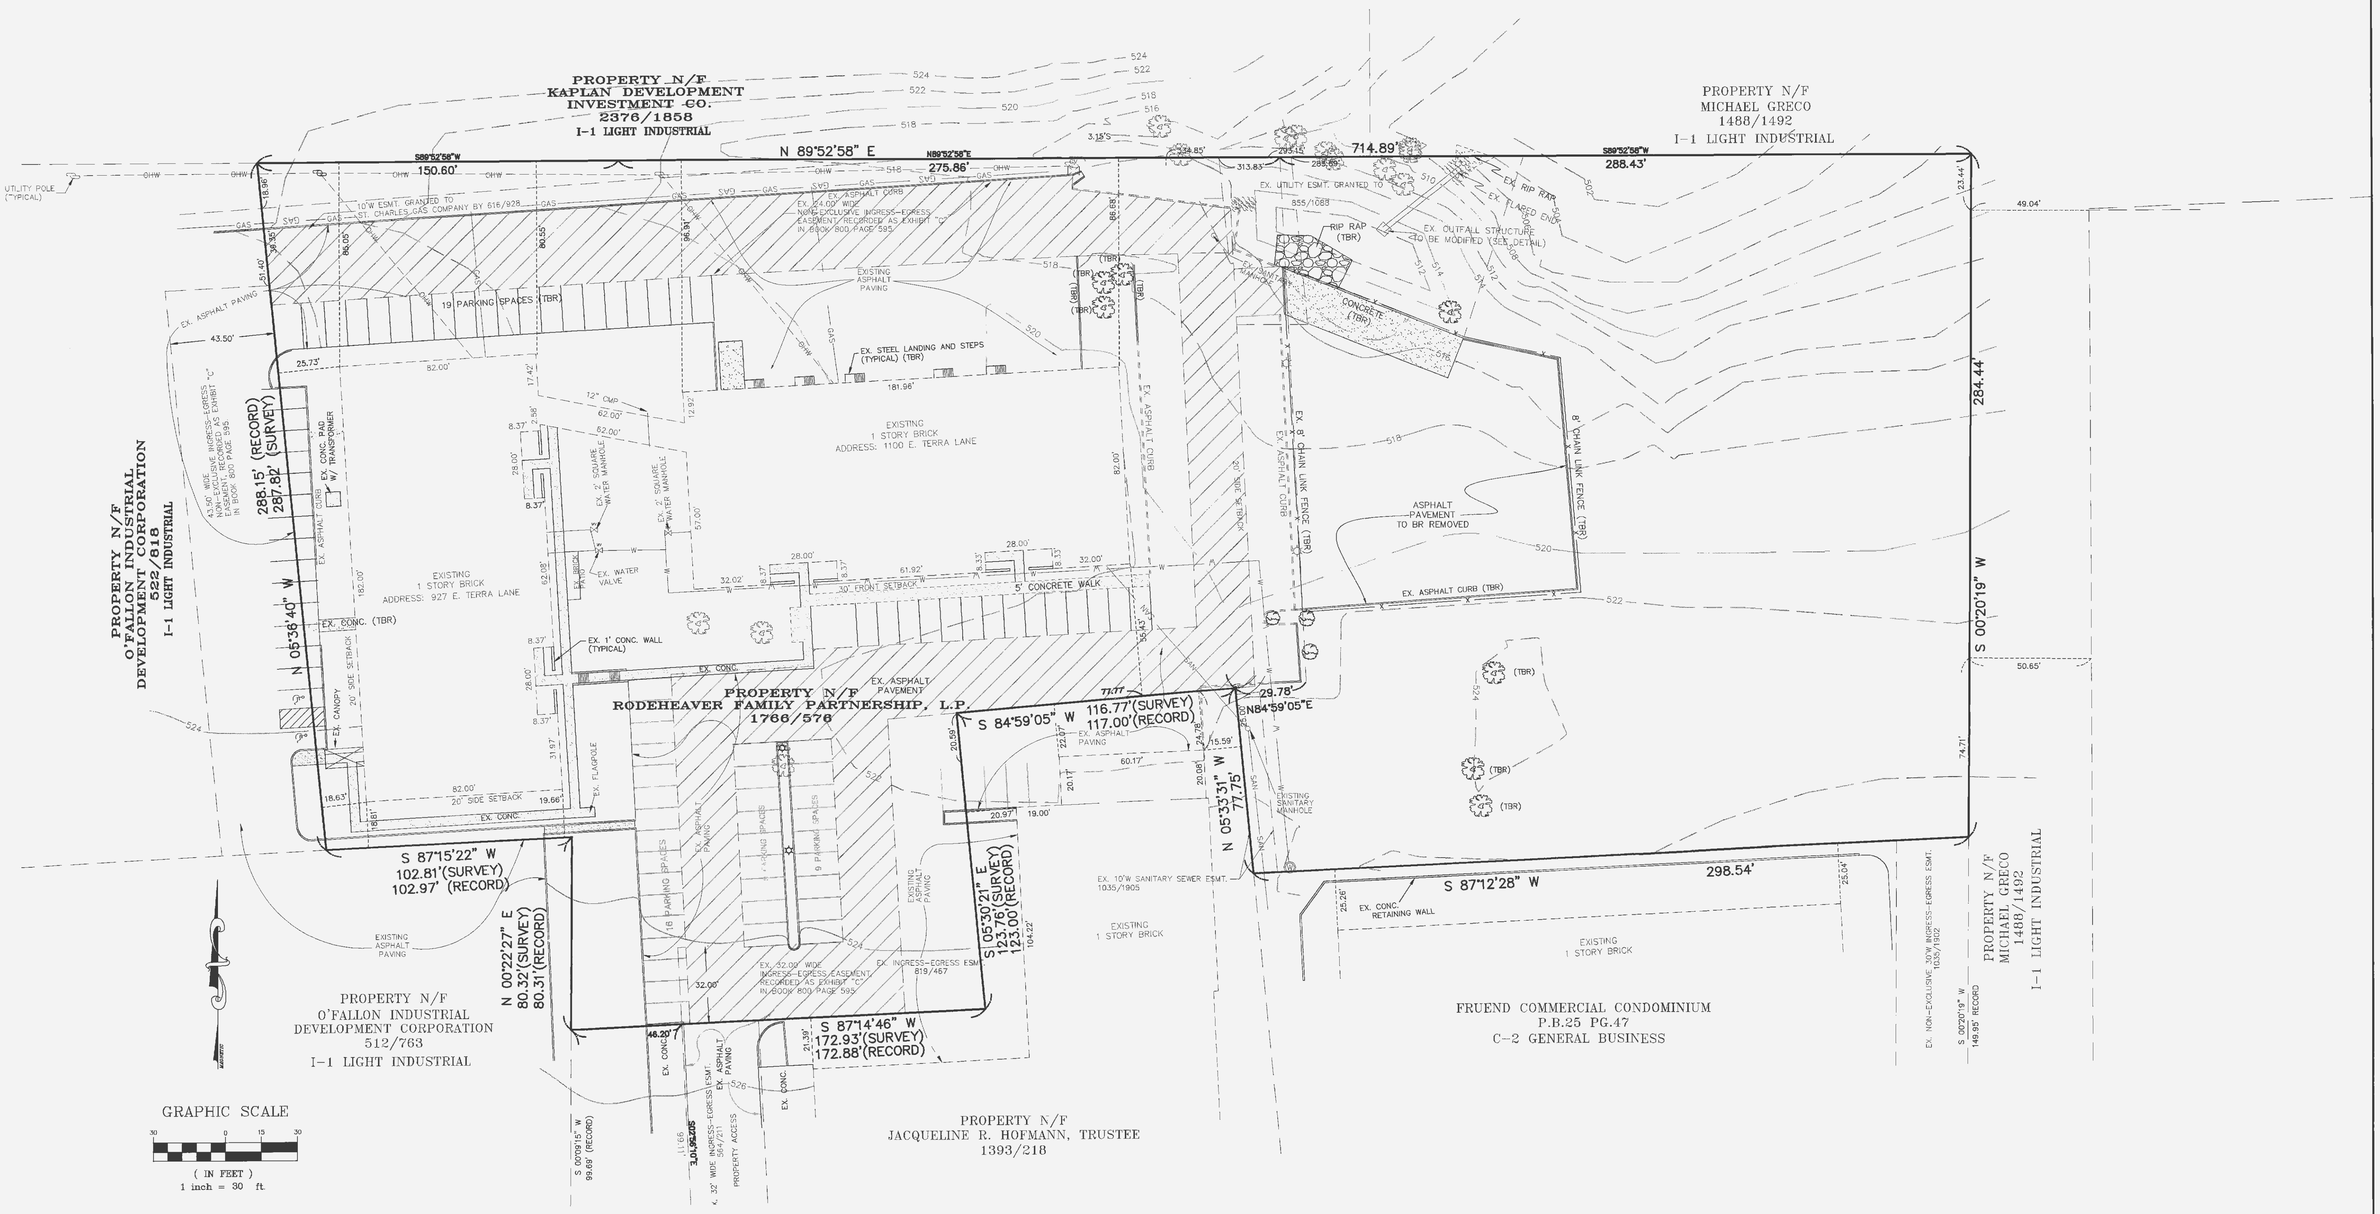

CITY OF O'FALLON PLANNING AND ZONING FILE #6303

UNDERGROUND UTILITIES HAVE BEEN PLOTTED FROM AVAILABLE INFORMATION AND THEREFORE THEIR LOCATIONS SHALL BE CONSIDERED APPROXIMATE ONLY. THE VERIFICATION OF THE LOCATION OF ALL UNDERGROUND UTILITIES, EITHER SHOWN OR NOT SHOWN ON THESE PLANS SHALL BE THE RESPONSIBILITY OF THE CONTRACTOR, AND SHALL BE LOCATED PRIOR TO ANY GRADING OR CONSTRUCTION OF THE IMPROVEMENTS.

E:\DWG\6000PLUS\6411E\CONSTRUCTION\6411ECON.dwg, DEMOLITION PLAN(2), 3/24/2004 8:17:04 AM, STATION 35 KW