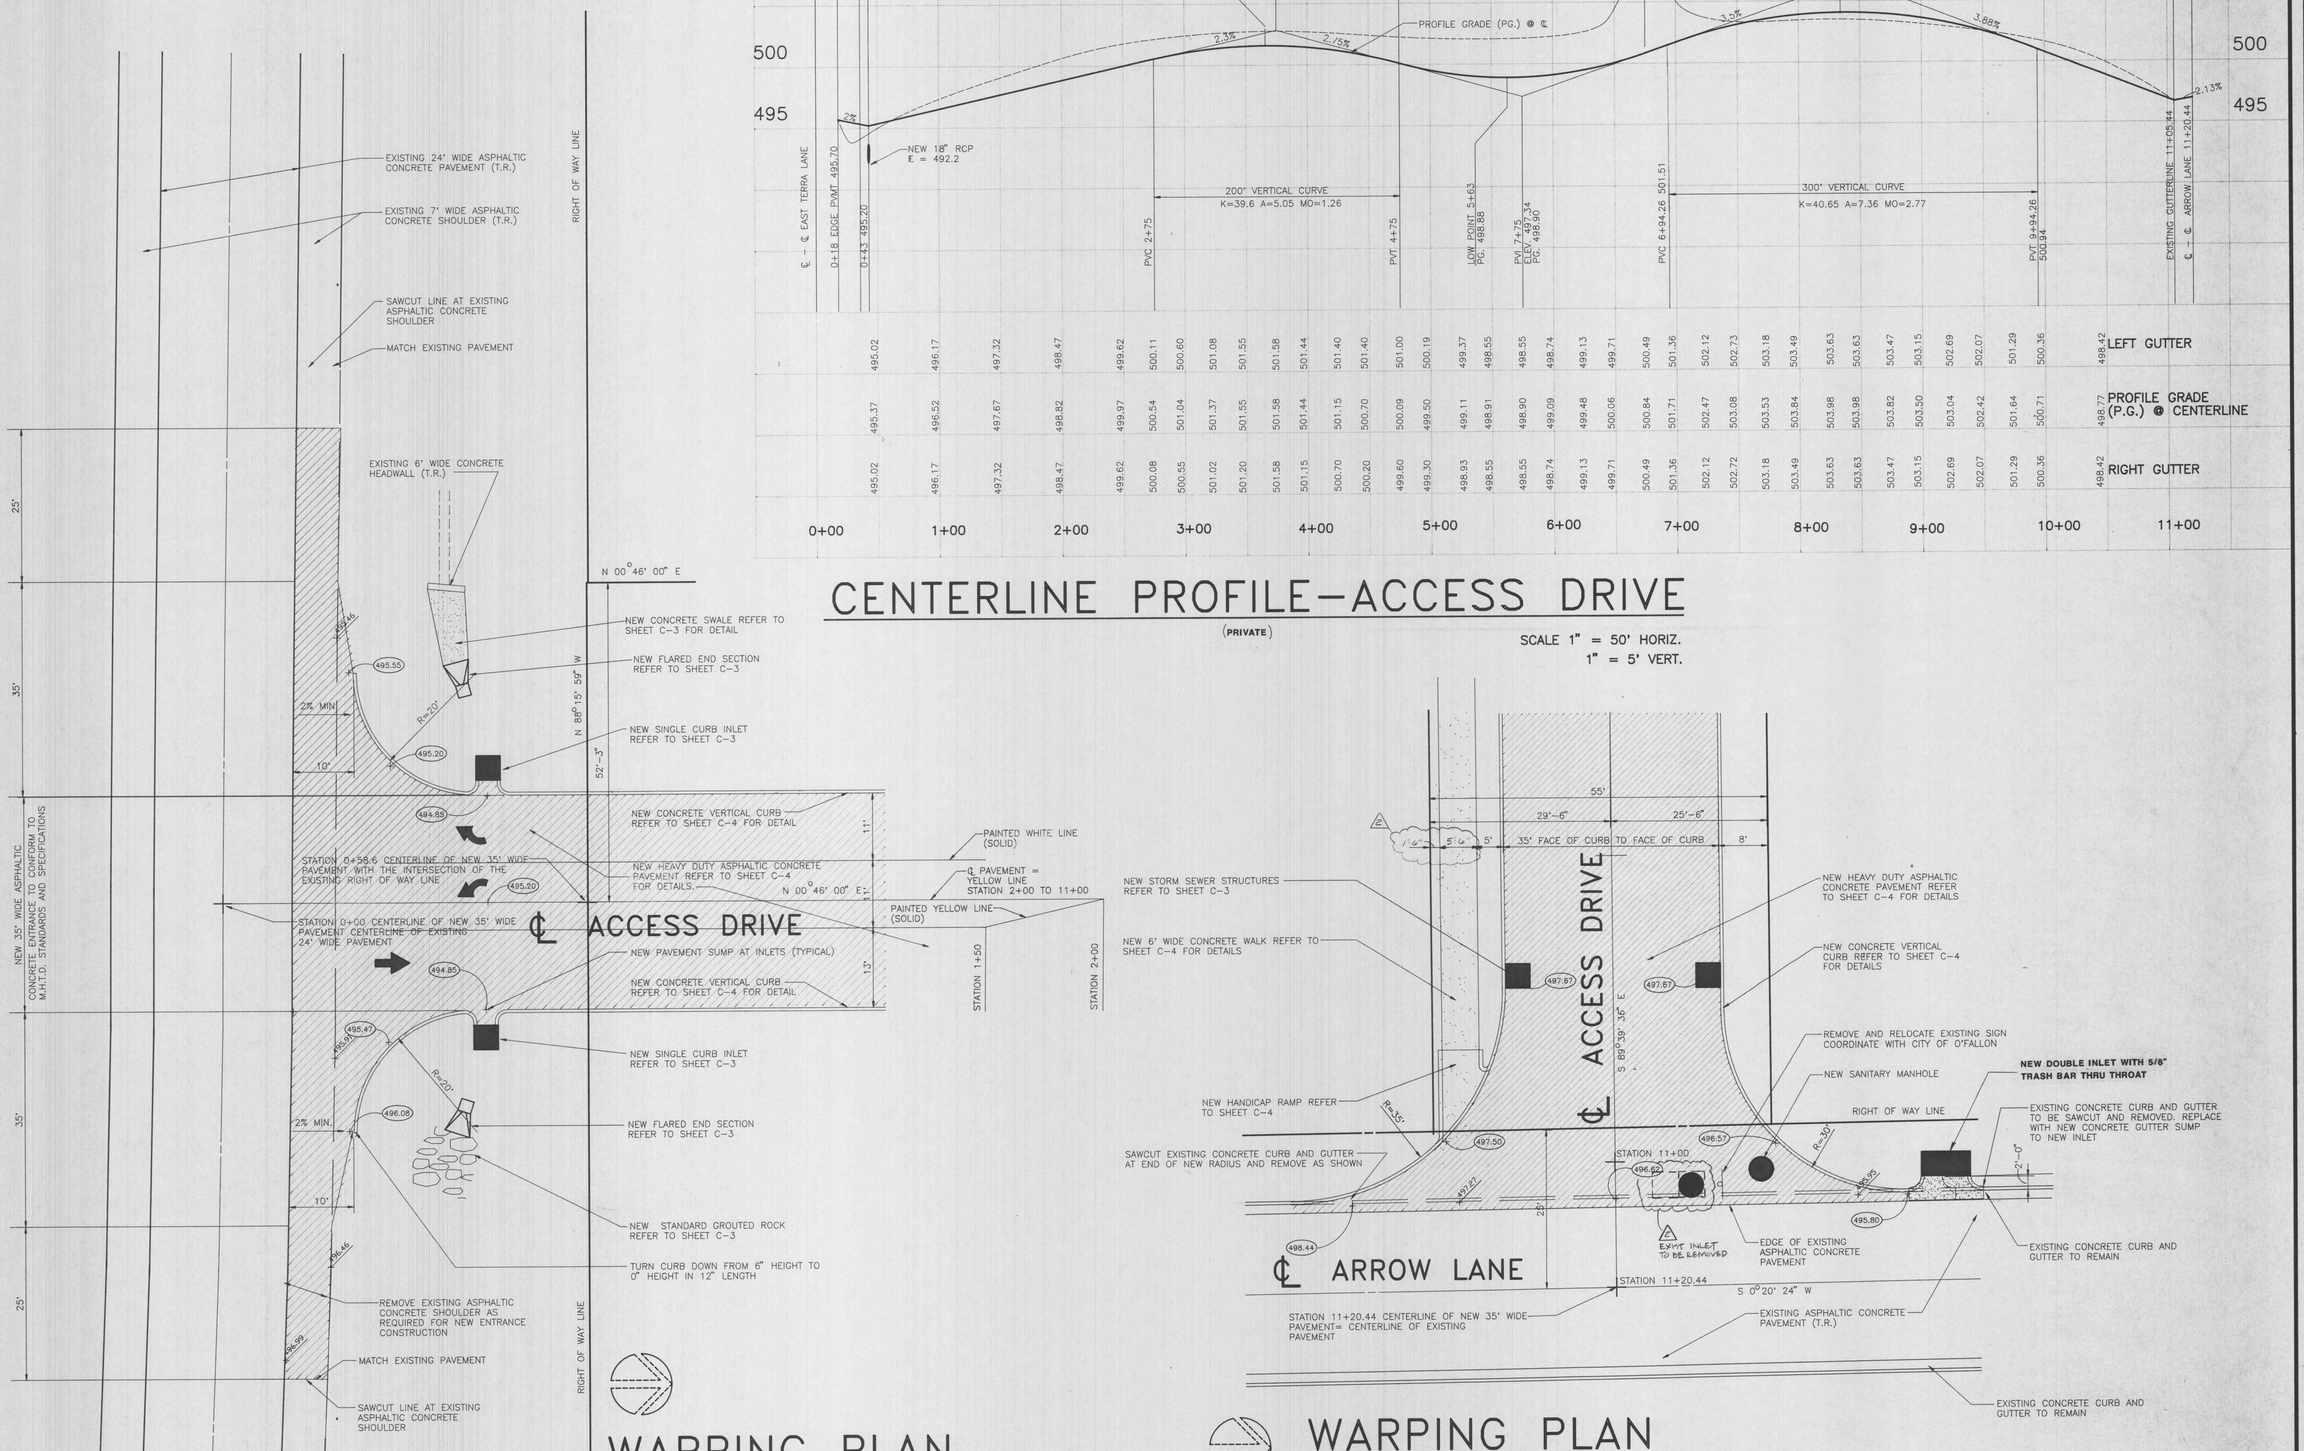

CENTERLINE PROFILE–ACCESS DRIVE

(PRIVATE)

SCALE 1" = 50' HORIZ.
1" = 5' VERT.

WARPING PLAN
EAST TERRA LANE

SCALE 1" = 10'

WARPING PLAN
ARROW LANE

SCALE 1" = 10'

STATE OF MISSOURI
ROBERT E. POLK, JR.
E-20202
REGISTERED PROFESSIONAL ENGINEER

REVISIONS

NO.	DATE	DESCRIPTION
1	10-15-92	REVISED
2	10-19-92	REVISED

PHOTOGRAPHIC STUDIO WAREHOUSE
VENTURE STORES INCORPORATED
#1835 EAST TERRA
CITY OF O'FALLON, MISSOURI

Farnsworth Reinhardt Polk, Inc.

architects & engineers
144 W. Lockwood Ave.
St. Louis, Mo. 63119
Phone: (314)962-7900
Fax: (314)962-1253

TITLE: ENTRANCE DETAILS AND ROAD PROFILE

DATE: 9-18-92

PROJECT NO: 92106.1

SHEET: C-6