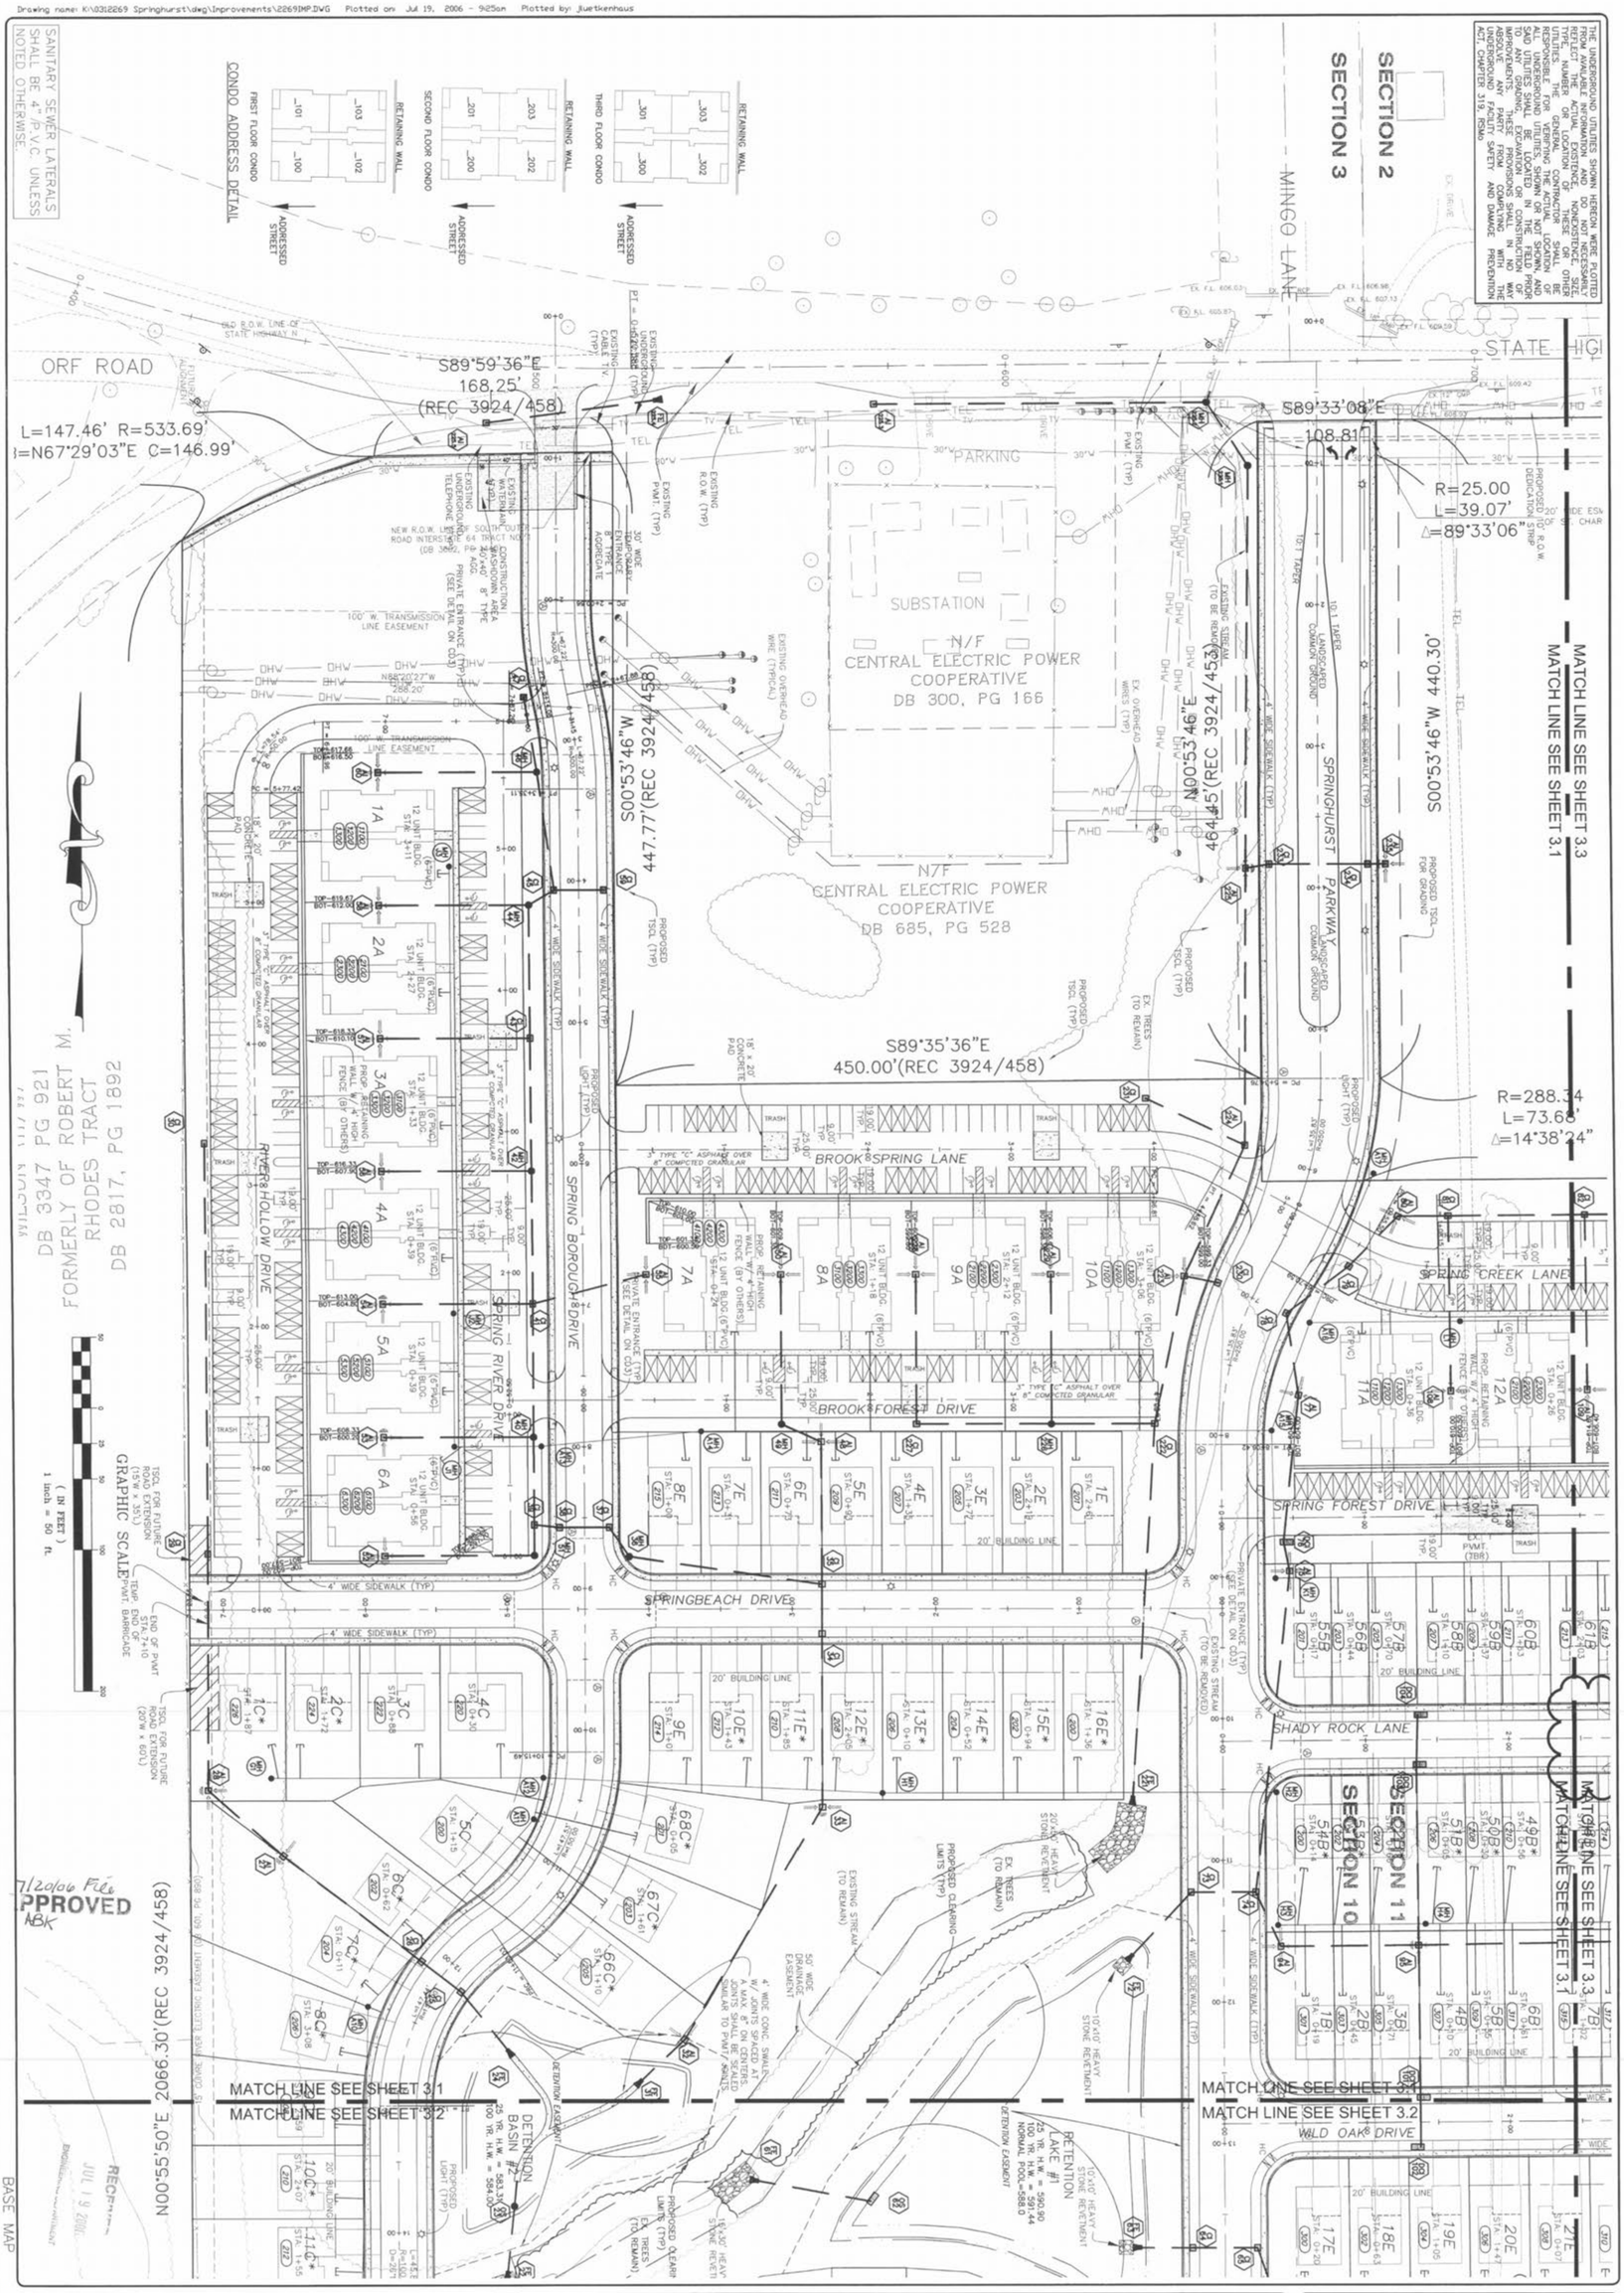

NO.	M.S.D.	P#	SHEET	OF
03	12	269	3.1	-

PROJECT:

THE VILLAGES AT SPRINGHURST

A-8

SHEET TITLE: SITE PLAN

DRAWN:

DESIGNED:

CHECKED:

PREPARED BY:

THE STERLING CO.

ENGINEERS & SURVEYORS
5055 NEW BAUMGARTNER ROAD
ST. LOUIS, MISSOURI 63129
(314)-487-0440 FAX 487-8944
E-Mail: Sterling@sterling-eng-sur.com

STATE OF MISSOURI
RODNEY ARNOLD NUNSER
PE-2002016612
PROFESSIONAL ENGINEER

PREPARED FOR:

SPRINGHURST, L.L.C.
5091 NEW BAUMGARTNER ROAD
ST. LOUIS, MISSOURI 63129
(314) 487-6717

ISSUE	REMARKS/DATE
1	03-02-05 FIRST SUBMITTAL
2	04-04-05 REVISED PER DCSD COMMENTS
3	05-23-05 REVISED PER CITY OF O'FALLON COMMENTS
4	05-27-05 REVISED PER DCSD COMMENTS
5	06-09-05 REVISED PER PWSD #2 COMMENTS
6	06-27-05 REVISED PER CITY OF O'FALLON COMMENTS
7	07-14-05 REVISED PER PWSD#2 COMMENTS
8	08-08-05 REVISED PER CITY OF O'FALLON COMMENTS
9	7-19-06 REVISED A-JOINT LOCATION PHASE 2 & 3