Drawing name: K:\D\0312269 Springhurst\Improvements\2269IMP.DWG Plotted on: Aug 06, 2005 - 10:14am Plotted by: jluetkenhaus

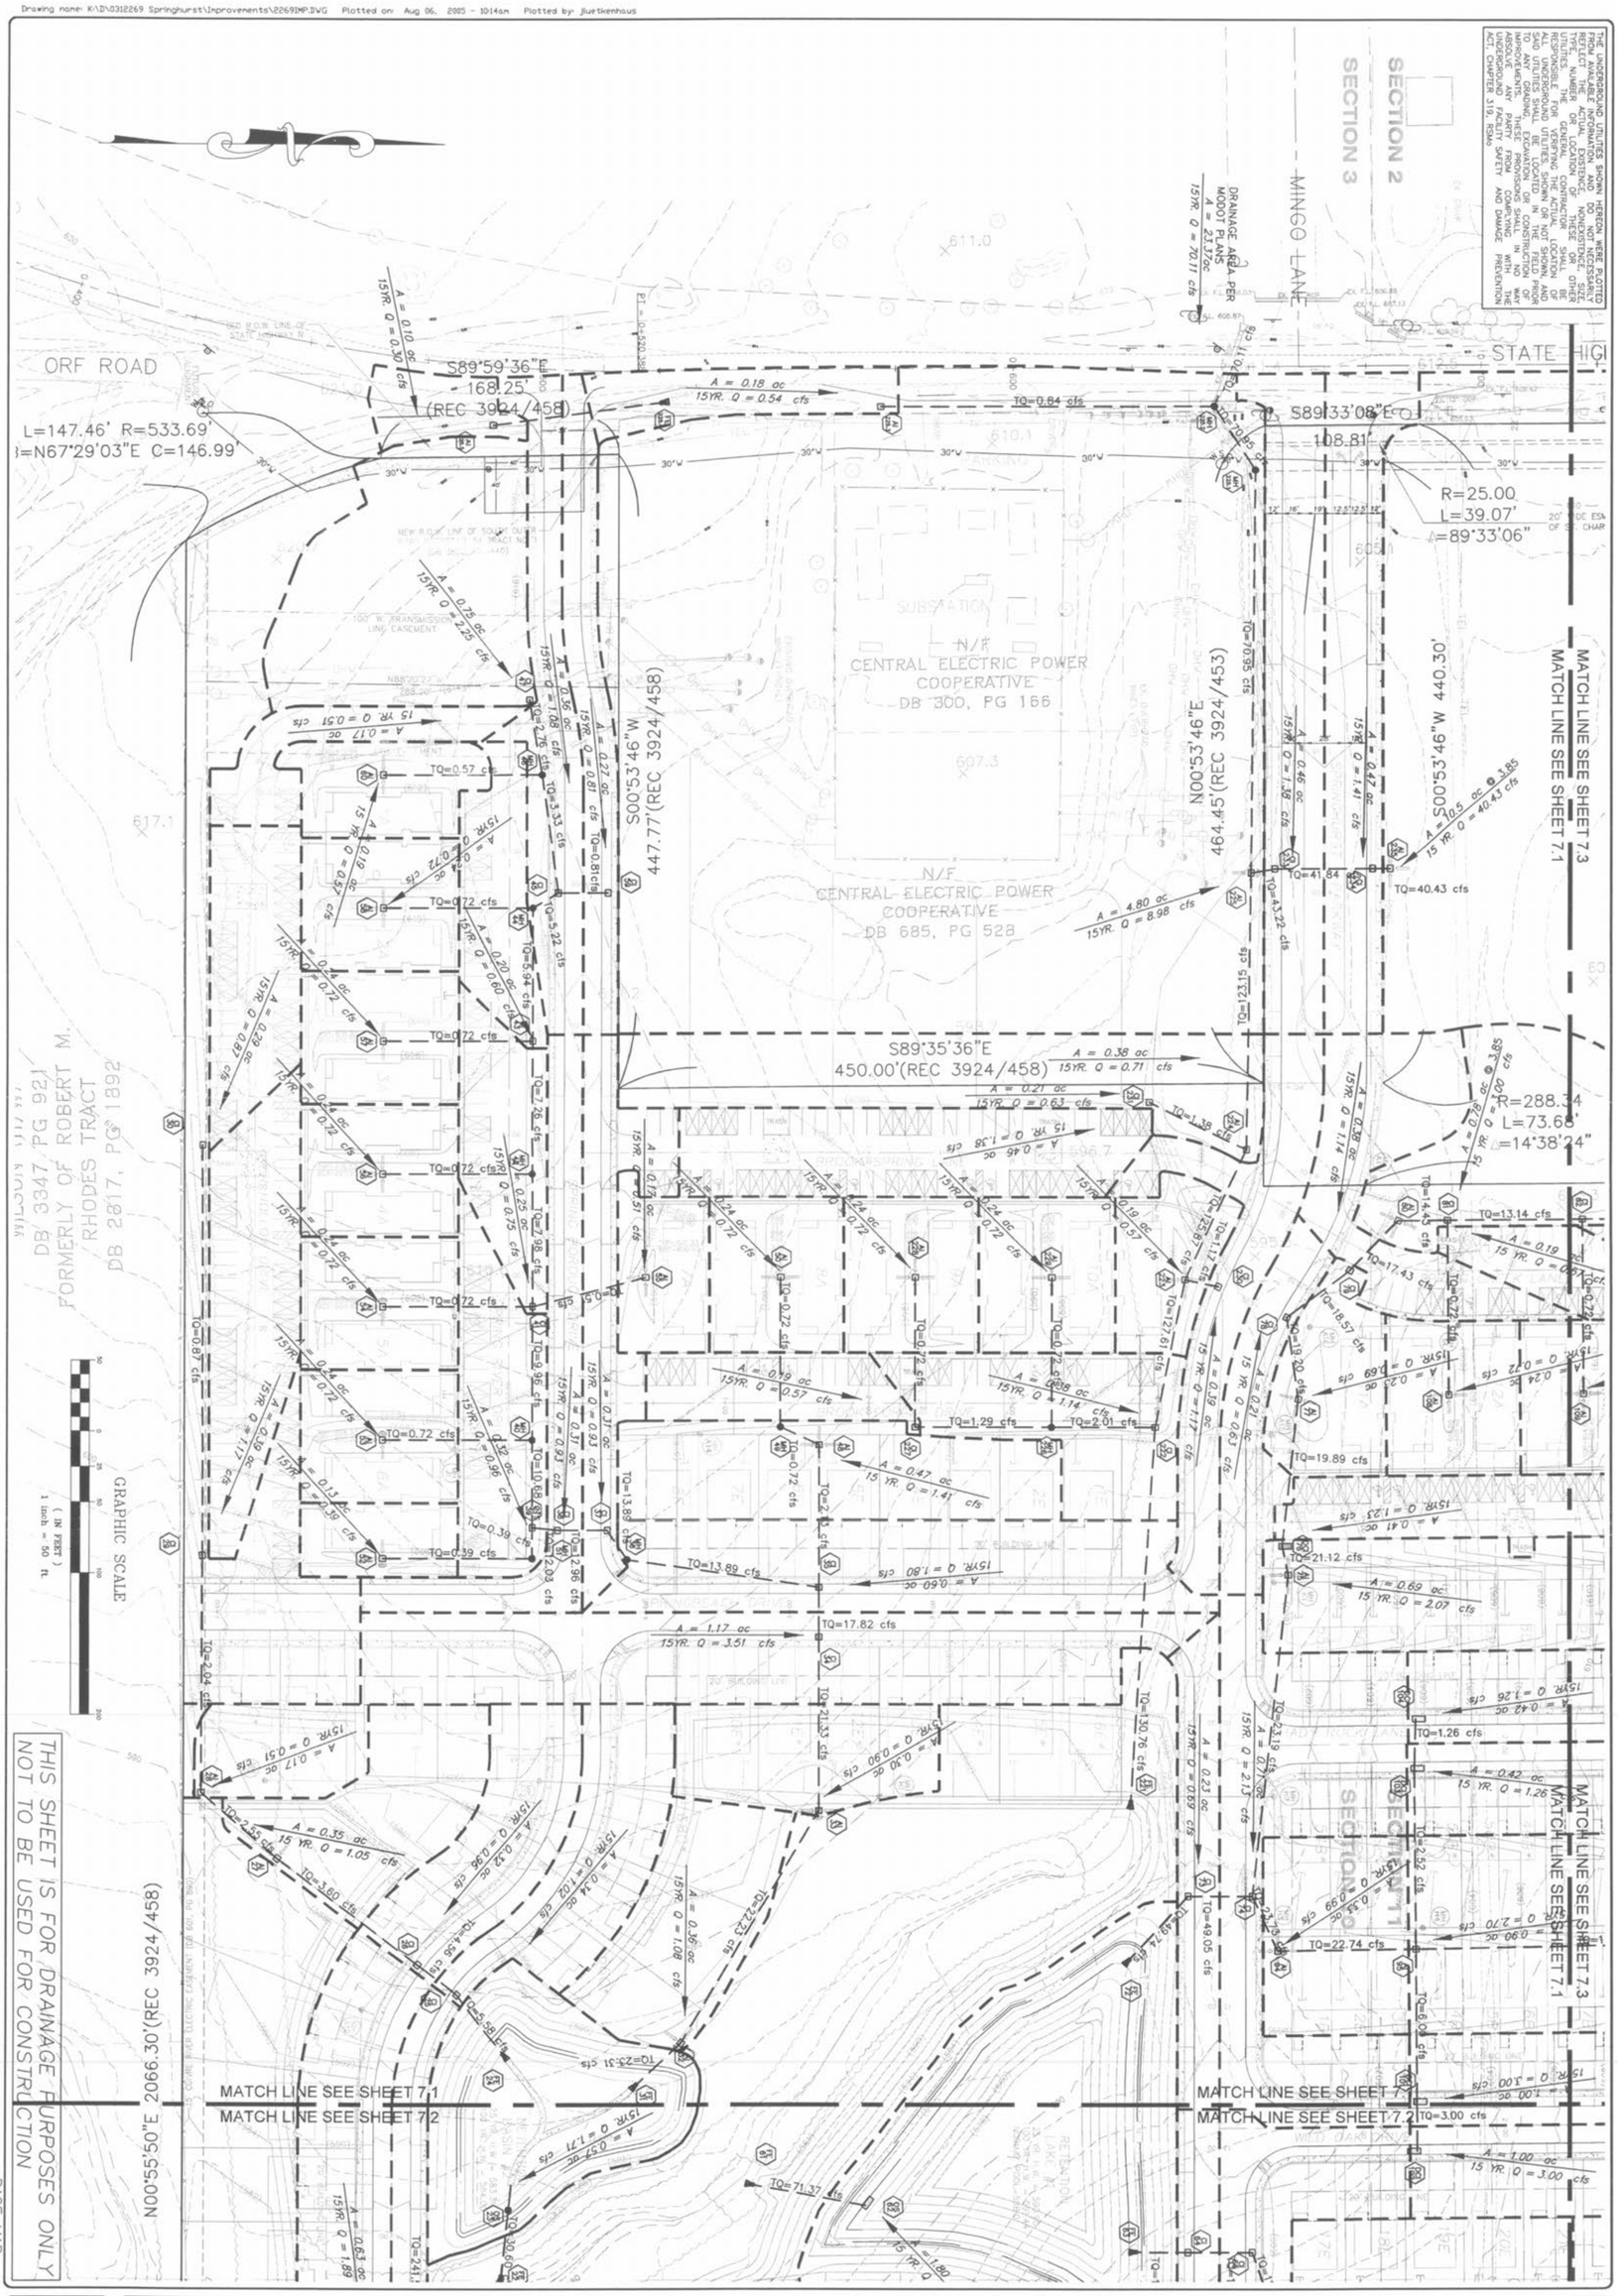

THE UNDERGROUND UTILITIES SHOWN HEREON WERE PLOTTED FROM AVAILABLE INFORMATION AND DO NOT NECESSARILY REFLECT THE ACTUAL EXISTENCE, NONEXISTENCE, SIZE, TYPE, NUMBER OR LOCATION OF THESE OR OTHER UTILITIES. THE GENERAL CONTRACTOR SHALL BE RESPONSIBLE FOR VERIFYING THE ACTUAL LOCATION OF ALL UNDERGROUND UTILITIES SHOWN OR NOT SHOWN, AND SAID UTILITIES SHALL BE LOCATED IN THE FIELD PRIOR TO ANY GRADING, EXCAVATION OR CONSTRUCTION OF IMPROVEMENTS. THE PROVISIONS SHALL NOT WAIVE ABSOLUTE ANY PARTY FROM COMPLYING WITH THE UNDERGROUND FACILITY SAFETY AND DAMAGE PREVENTION ACT, CHAPTER 319, RSMo.

BASE MAP

PC#2804

NO.	M.S.D.	SHEET
03	12	269
7.1		OF -

PROJECT: THE VILLAGES AT SPRINGHURST

SHEET TITLE: DRAINAGE AREA MAP

DRAWN:

DESIGNED:

CHECKED:

PREPARED BY:

THE STERLING CO.
ENGINEERS & SURVEYORS
5055 NEW BAUMGARTNER ROAD
ST. LOUIS, MISSOURI 63129
(314)-487-0440 FAX 487-8944
E-Mail: Sterling@sterling-eng-sur.com

PREPARED FOR:

SPRINGHURST, L.L.C.
5091 NEW BAUMGARTNER ROAD
ST. LOUIS, MISSOURI 63129
(314) 487-6717

ISSUE	REMARKS/DATE
1	03-02-05 FIRST SUBMITTAL
2	04-04-05 REVISED PER DCSD COMMENTS
3	05-23-05 REVISED PER CITY OF O'FALLON COMMENTS
4	05-27-05 REVISED PER DCSD COMMENTS
5	06-09-05 REVISED PER PWSD #2 COMMENTS
6	06-27-05 REVISED PER CITY OF O'FALLON COMMENTS
7	07-14-05 REVISED PER PWSD#2 COMMENTS
8	08-08-05 REVISED PER CITY OF O'FALLON COMMENTS