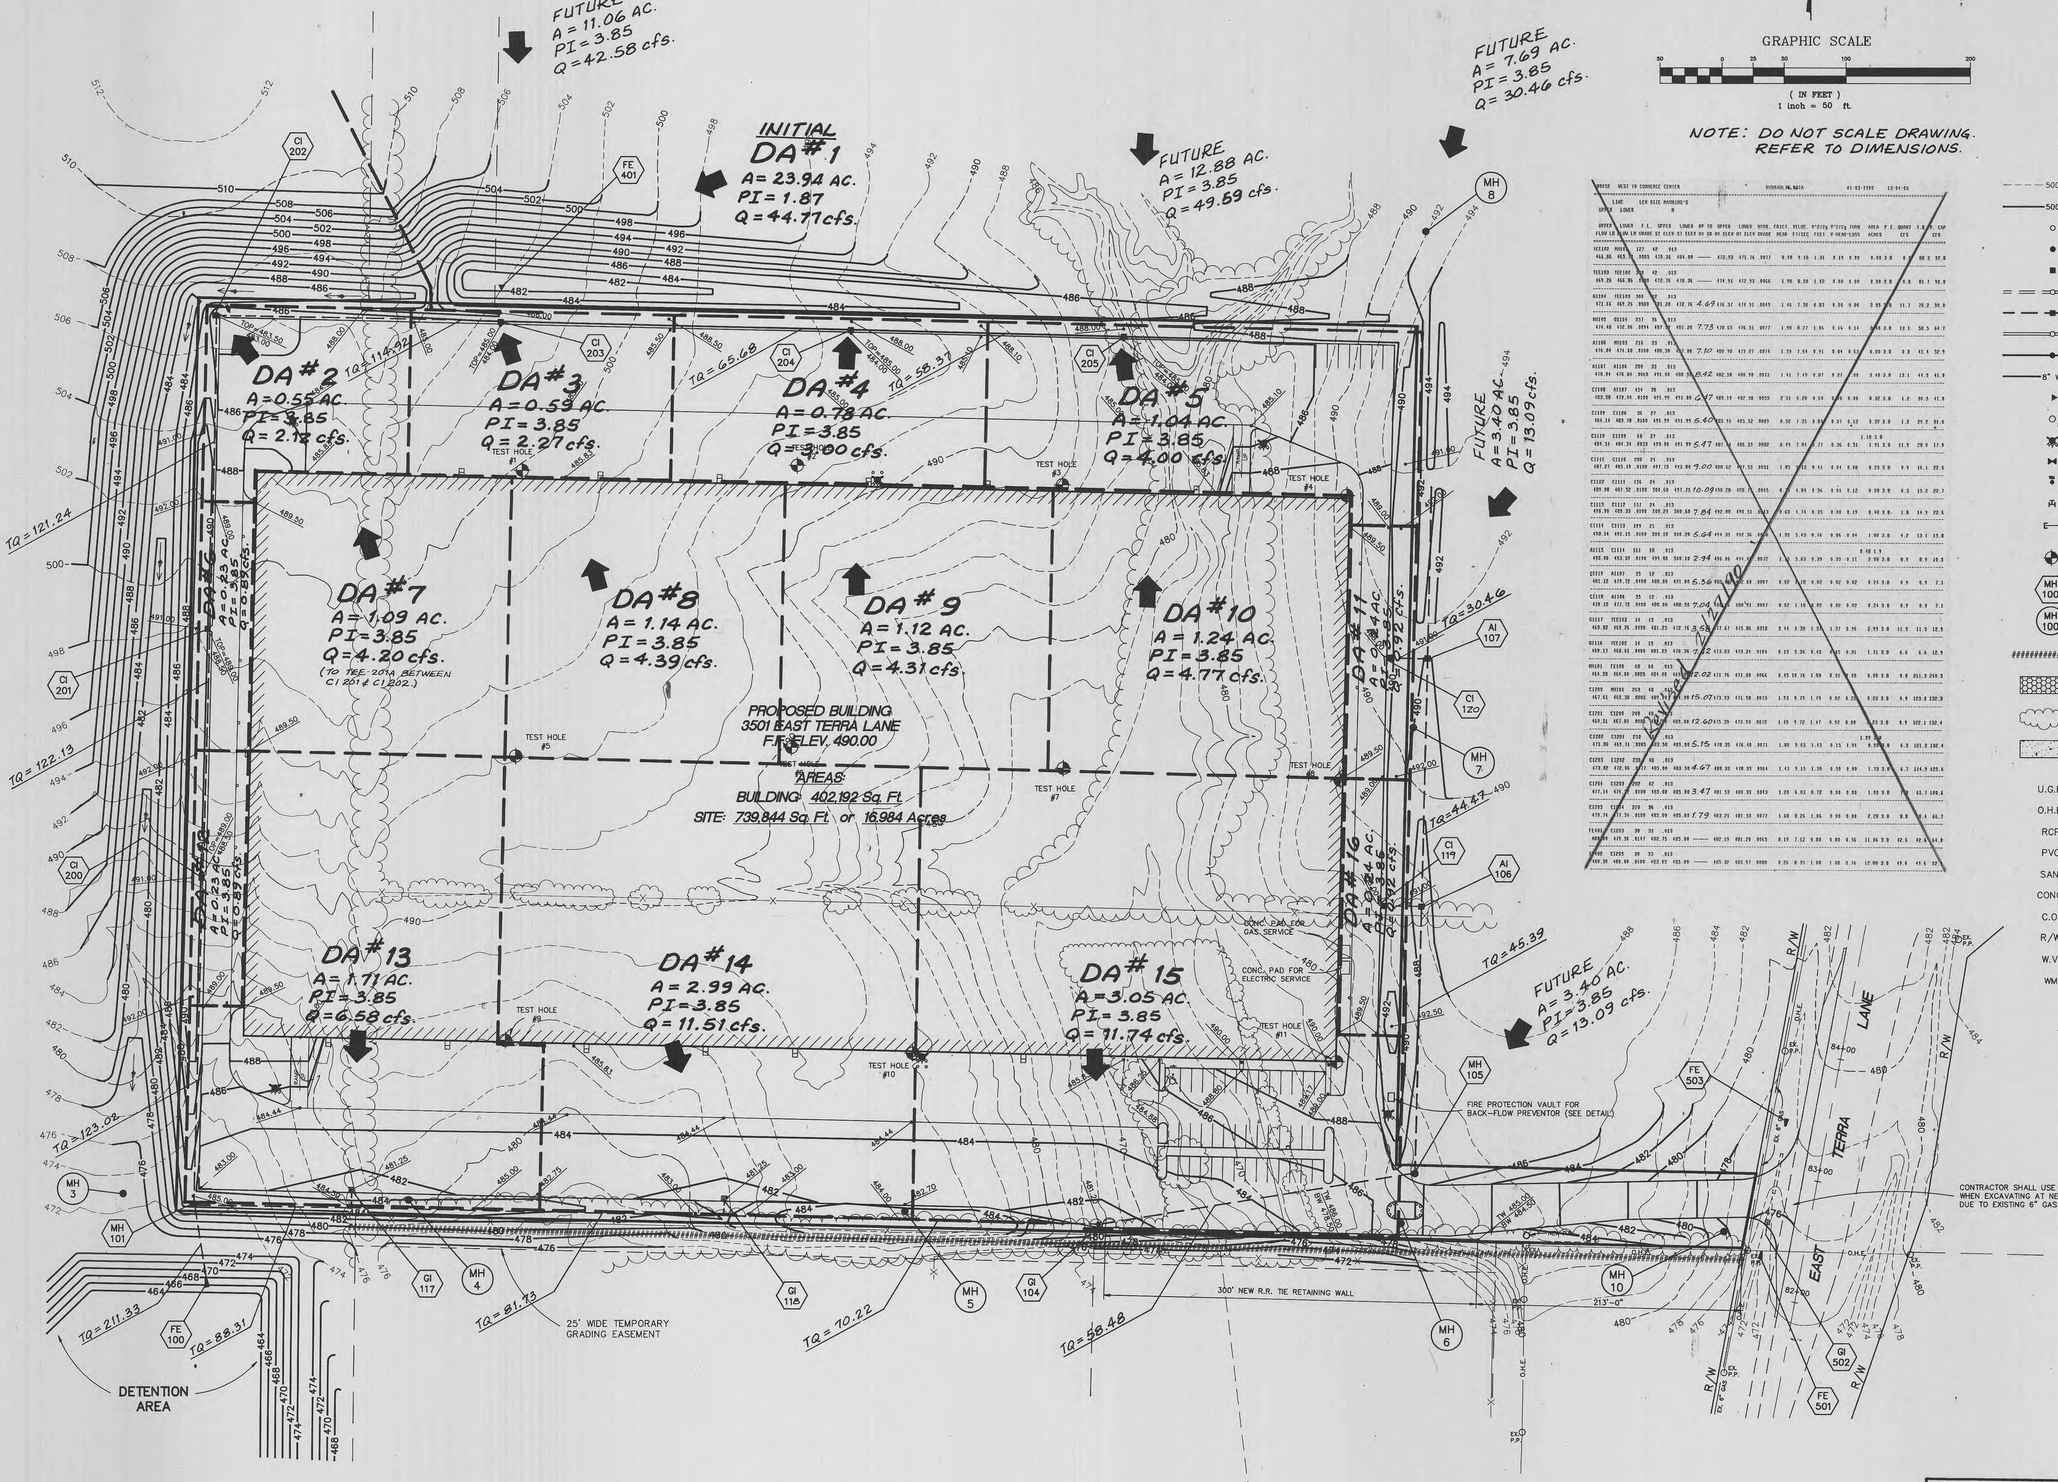

GRAPHIC SCALE

50 0 25 50 100 200

(IN FEET)
1 inch = 50 ft.

NOTE: DO NOT SCALE DRAWING. REFER TO DIMENSIONS.

LEGEND

- EXISTING CONTOUR
- PROPOSED CONTOUR
- EXISTING MANHOLE
- PROPOSED MANHOLE
- PROPOSED CURB INLET
- EXISTING STORM SEWER
- PROPOSED STORM SEWER
- EXISTING SANITARY SEWER
- PROPOSED SANITARY SEWER
- 8" W. WATER LINE WITH SIZE
- FLARED END SECTION
- EX. P.P. EXISTING POWER POLE
- PROPOSED FIRE HYDRANT
- PROPOSED WATER VALVE
- PROPOSED WATER METER
- PROPOSED "TEE" SECTION
- PROPOSED CAP
- TEST HOLE
- MH 100 STORM SEWER
- MH 100 SANITARY SEWER
- SILTATION CONTROL
- GROUTED RIP-RAP
- EXISTING TREE LINE
- CONCRETE

U.G.E.	UNDERGROUND ELECTRIC
O.H.E.	OVERHEAD ELECTRIC
RCP	REINFORCED CONCRETE PIPE
PVC	POLY-VINYL CHLORIDE PIPE
SAN.	SANITARY SEWER
CONC.	CONCRETE
C.O.	CLEAN-OUT
R/W	RIGHT-OF-WAY
W.V.	WATER VALVE
WM	WATER METER

FOR INFORMATION ONLY
NOT FOR CONSTRUCTION

PREPARED BY:

PICKETT RAY & SILVER

Civil Engineers
Planners
Land Surveyors

333 Mid Rivers Mall Dr.
St. Peters, MO 63376
441-1211 278-1211

WAFZ Distribution Center

OWNER: Trammell Crow Company

CONTRACTOR: R.W.Murray Co.

Revision Dates
△ / /
△ / /
△ 3/6/90
△ 1/24/90

Issue Date
1/10/90

Sheet Title
DRAINAGE AREA MAP

RWM Job Number
570

Sheet Number
C-2A