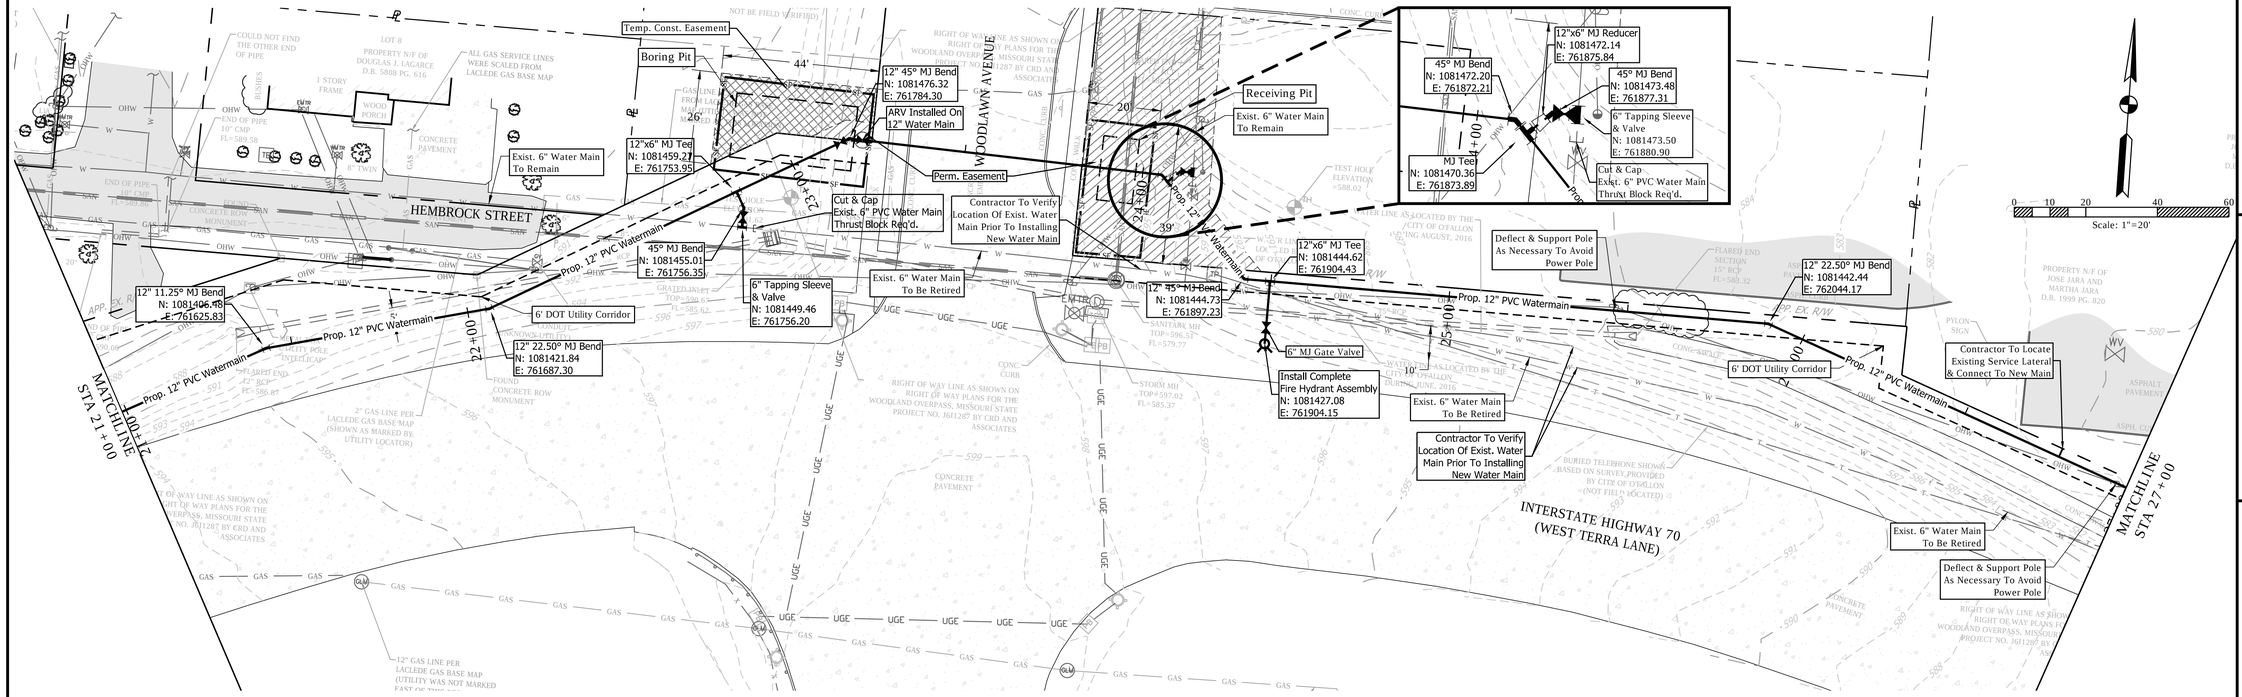

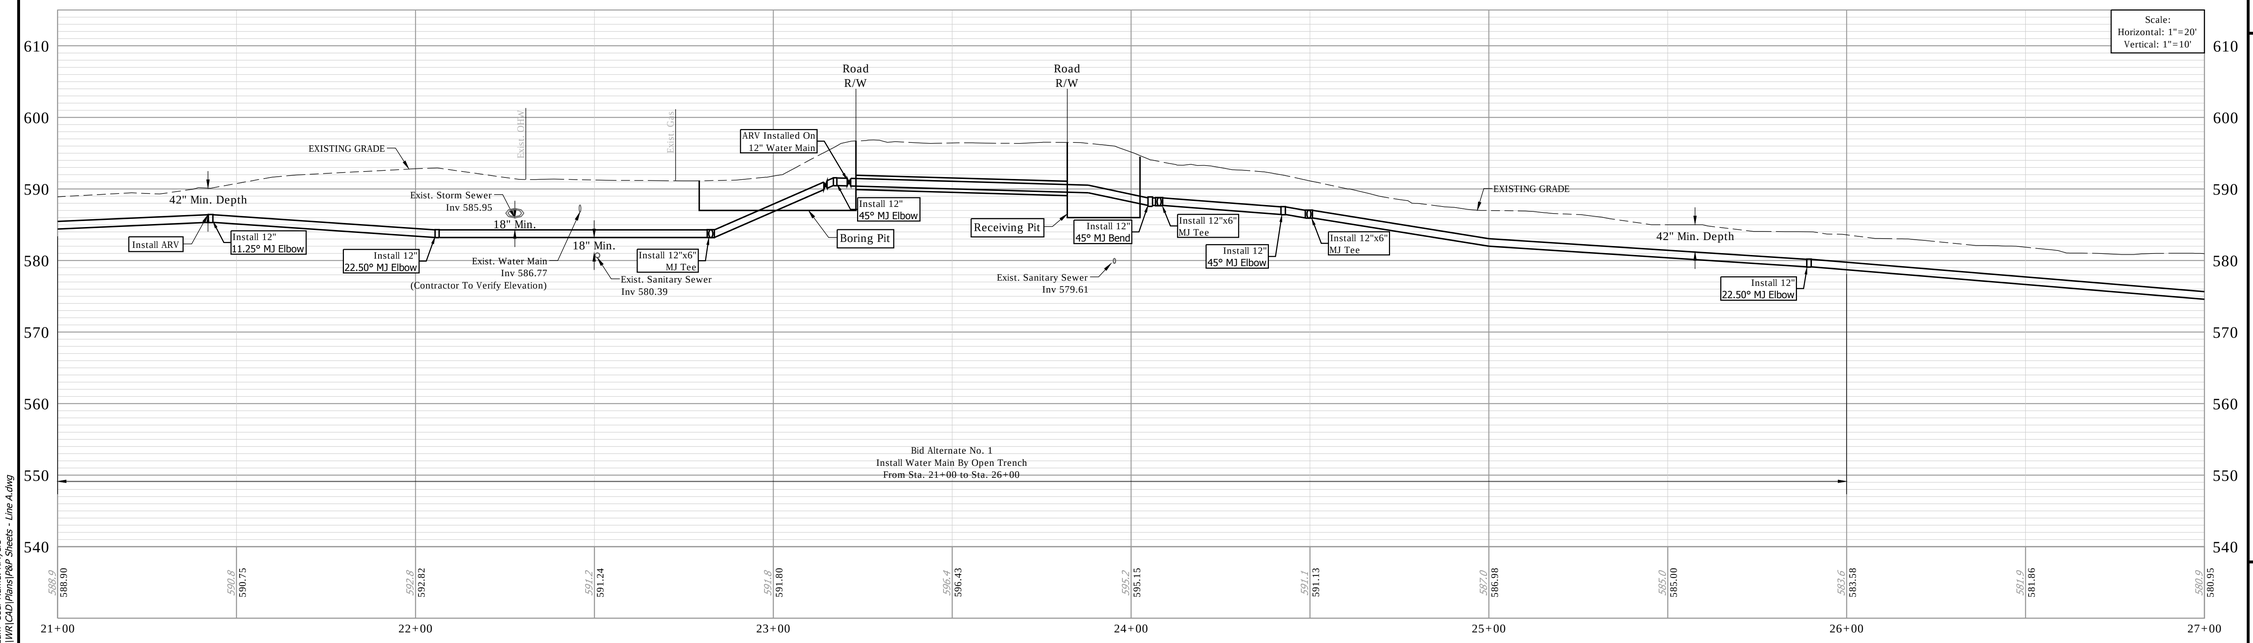

PROJECT TITLE

CITY OF O'FALLON, MISSOURI
WEST TERRA WATER MAIN
EXTENSION

LOCHMUELLER GROUP
5650 Mexico Road, Suite 2
St. Peters, Missouri 63376
PHONE: 314.621-3395

ENGINEER SIGNATURE BLOCK

STATE OF MISSOURI
JARED SHANE LESSER
NUMBER PE-2016015099
PROFESSIONAL ENGINEER

12/22/2016

WATER MAIN PLAN & PROFILE
SHEET 4 OF 6

CITY OF O'FALLON WATER DISTRIBUTION

Page No.
6

Date: Nov 30, 2016, 9:12am User Name: KMyers
File: S:_2016\516-0018\WR\CAD\Plans\P&P Sheets - Line A.dwg