


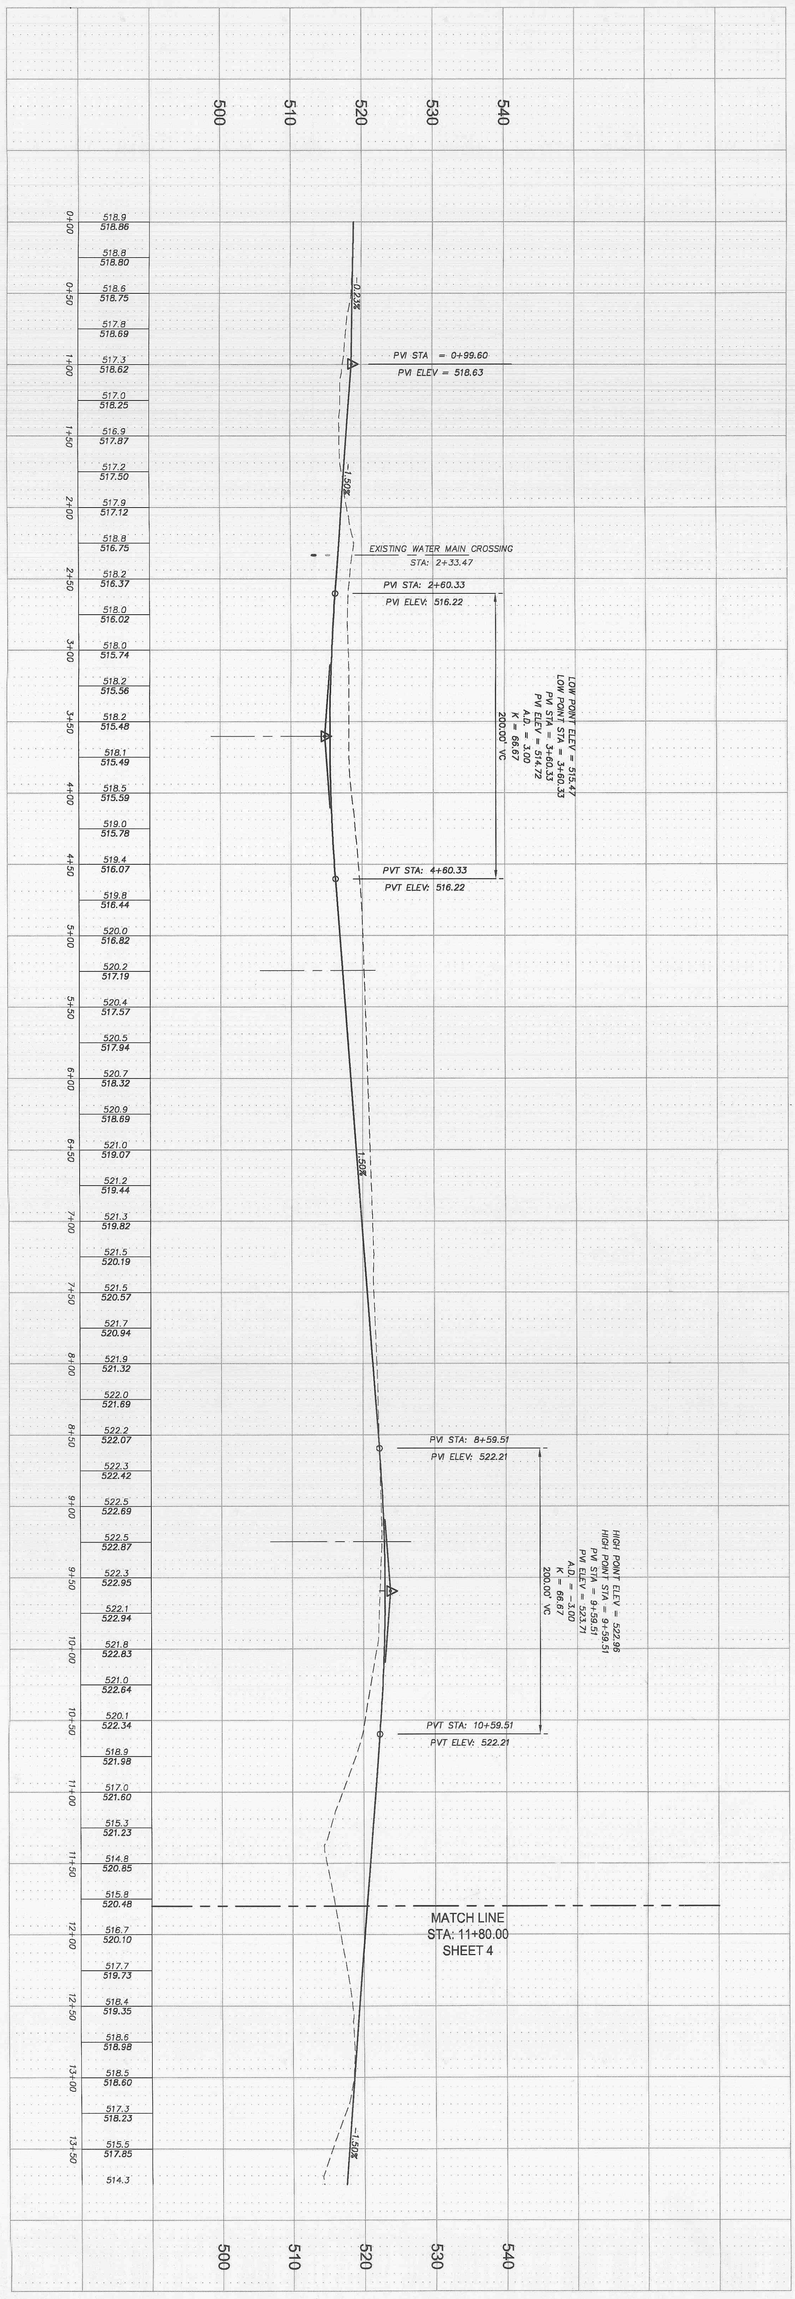


| | |
|---|---|
| SHEET NO: | 3 OF 12 |
| CHECKED BY: | |
| DRAWN BY: | |
| DESIGNED BY: | |
| PROJECT NO: | 0402.1-01 |

PROJECT:

# WABASH AVENUE
## ROAD IMPROVEMENTS
PLAN / PROFILE -- STA: 0+00 THRU 11+80

PREPARED FOR:

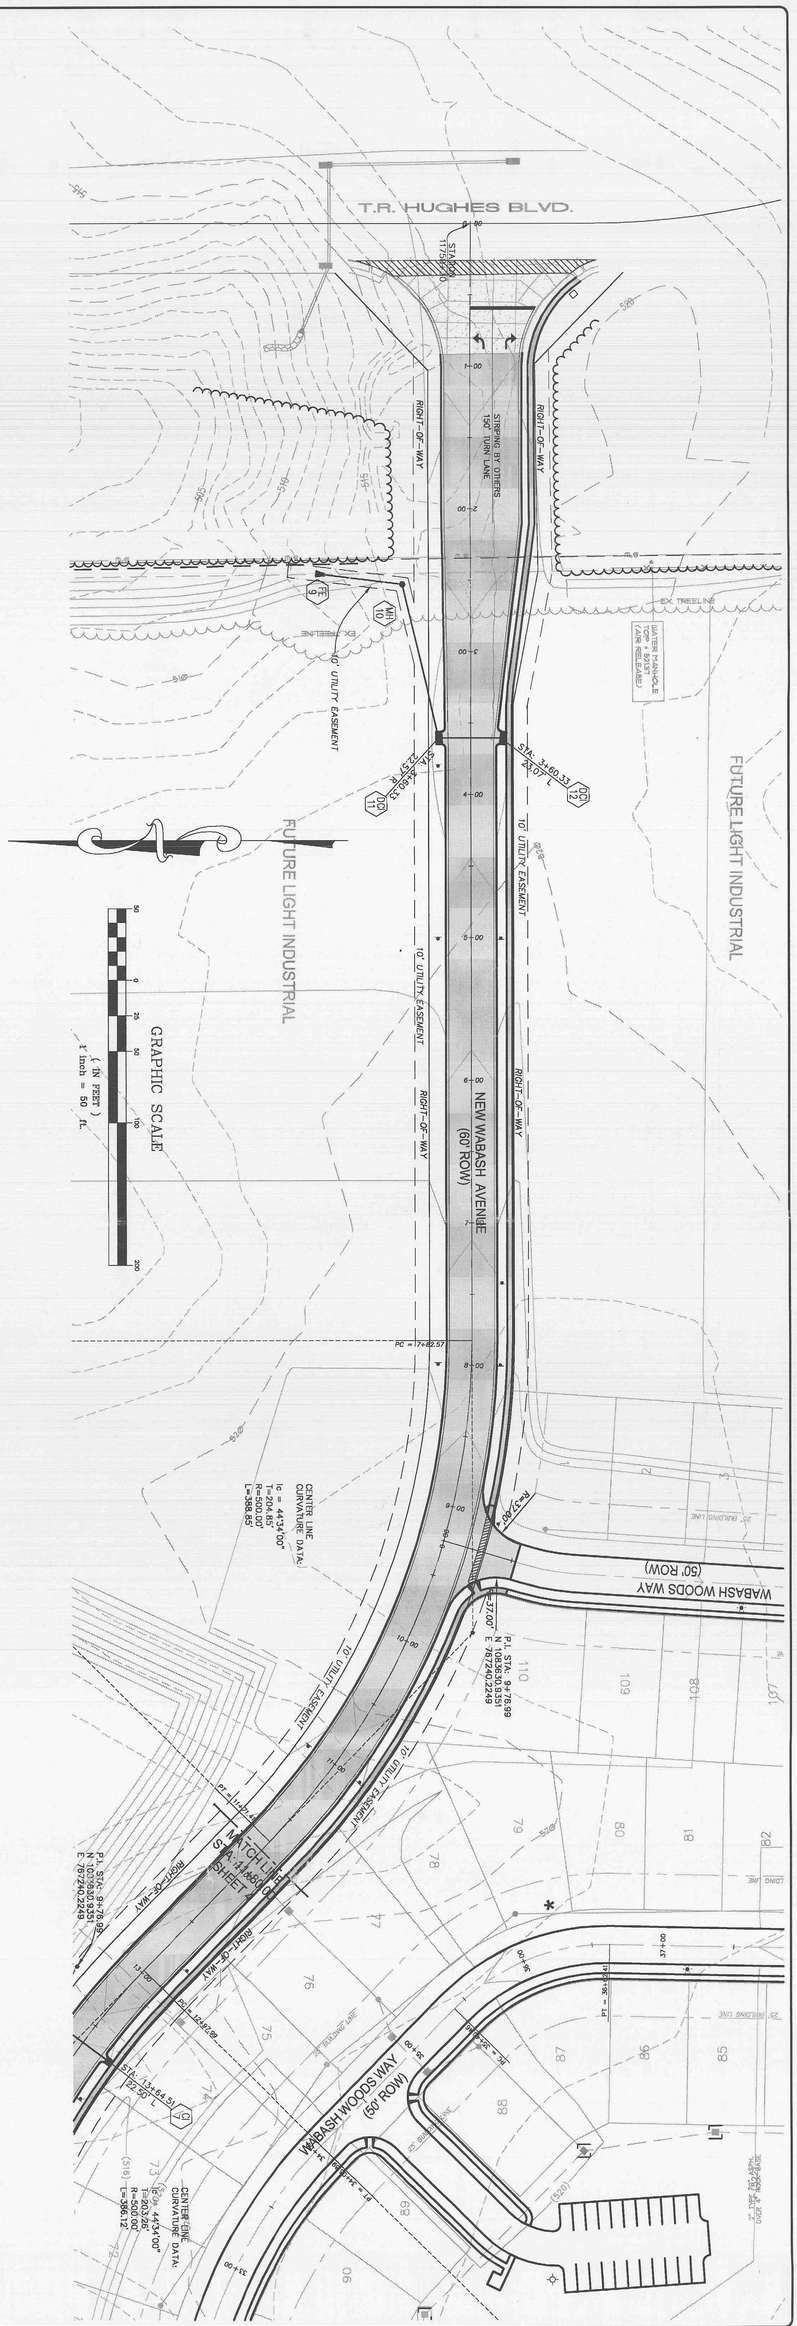KAPLAN DEVELOPMENT, LLC
P.O. BOX 340
ST. PETERS, MO 63376
(636) 946-8971


PREPARED BY:

**LIBERTY**
ENGINEERING, L.L.C.
P.O. Box 2 - Cottleville, MO 63338 Phone: (636) 244-5333

RESIDENTIAL - COMMERCIAL - MUNICIPAL


| ISSUE | DATE – REMARKS |
|---|---|
| 2 | 5/11/05 – REVISED PER CITY COMMENTS |
| 3 | 7/29/05 – REVISED PER CITY COMMENTS |


The responsibility for professional engineering liability on this project is hereby limited to the set of plans authenticated by the seal,signature, and date hereunder attached. Responsibility is disclaimed for all other engineering plans involved in this project and specifically excludes revisions after this date unless reauthenticated.


JEFFREY A. LICHTENBERG
NUMBER 2003018102
STATE OF MISSOURI
REGISTERED PROFESSIONAL ENGINEER
9/11/05