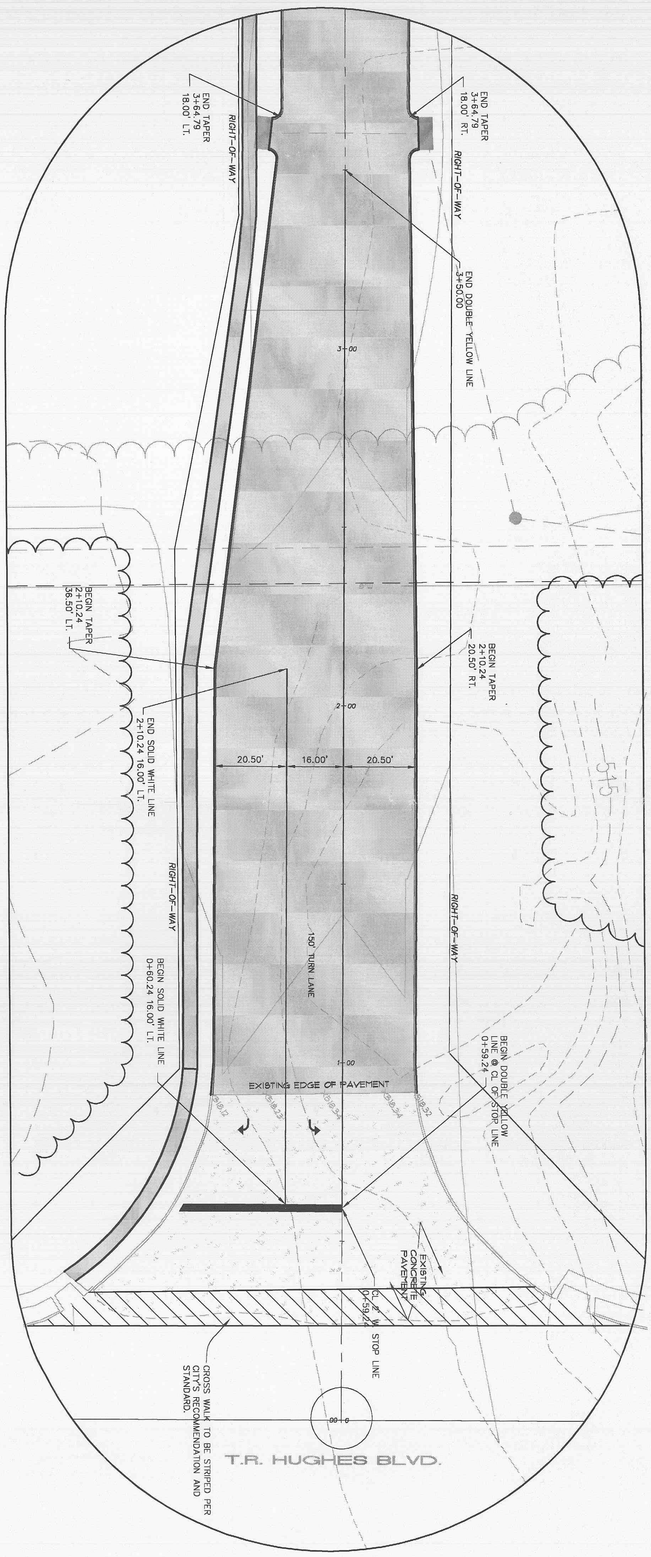

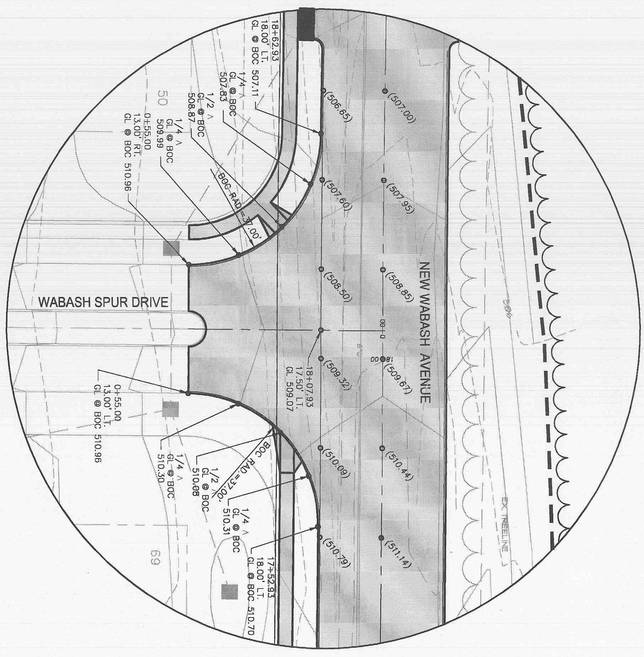

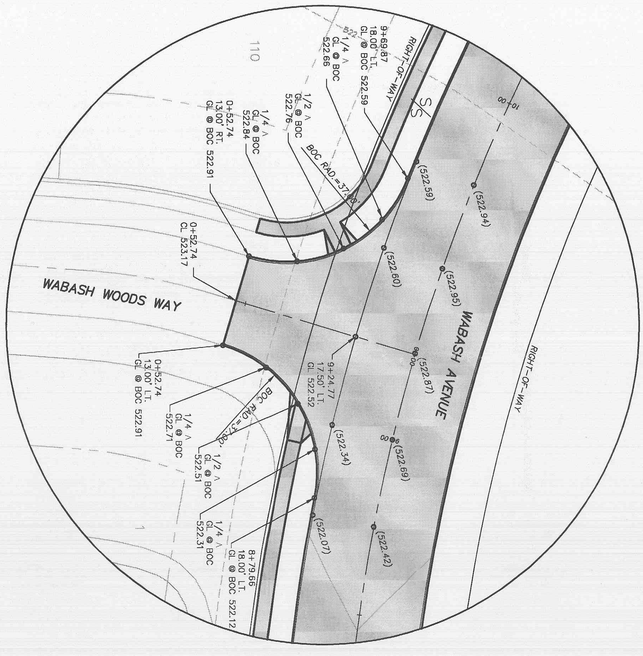

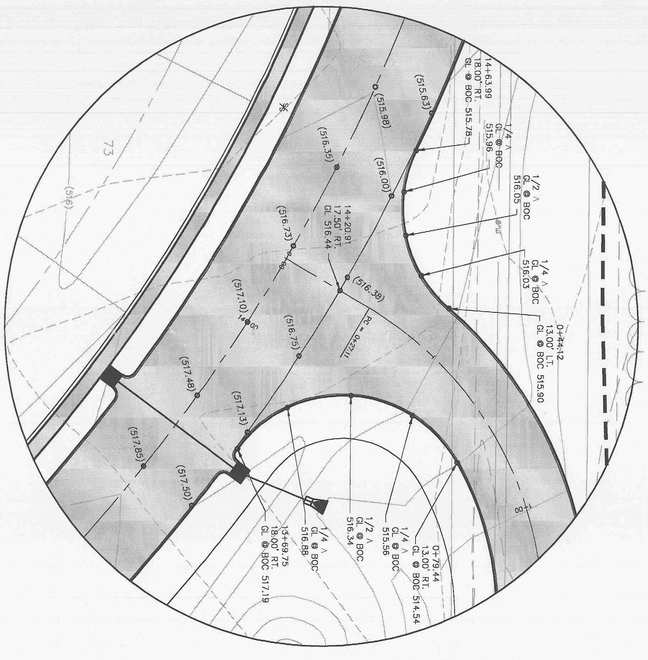

PROJECT NO: 04021-01	PROJECT: **WABASH AVENUE** ROAD IMPROVEMENTS INTERSECTION WARPINGS / STRIPING PLAN	PREPARED FOR: KAPLAN DEVELOPMENT, LLC P.O. BOX 340 ST. PETERS, MO 63376 (636) 946-6971	PREPARED BY: **LIBERTY ENGINEERING, L.L.C.** P.O. Box 2 - Cottleville, MO 63338 Phone: (636) 244-5333 RESIDENTIAL - COMMERCIAL - MUNICIPAL

DESIGNED BY:
DRAWN BY:
CHECKED BY:
SHEET NO: 8 OF 12

ISSUE	DATE – REMARKS
2	5/11/05 – REVISED PER CITY COMMENTS
3	7/29/05 – REVISED PER CITY COMMENTS

The responsibility for professional engineering liability on this project is hereby limited to the set of plans authenticated by the seal,signature, and date hereunder attached. Responsibility is disclaimed for all other engineering plans involved in this project and specifically excludes revisions after this date unless reauthenticated.

STATE OF MISSOURI JEFFREY W. LUSCHER NUMBER E-22577 REGISTERED PROFESSIONAL ENGINEER 8/11/05