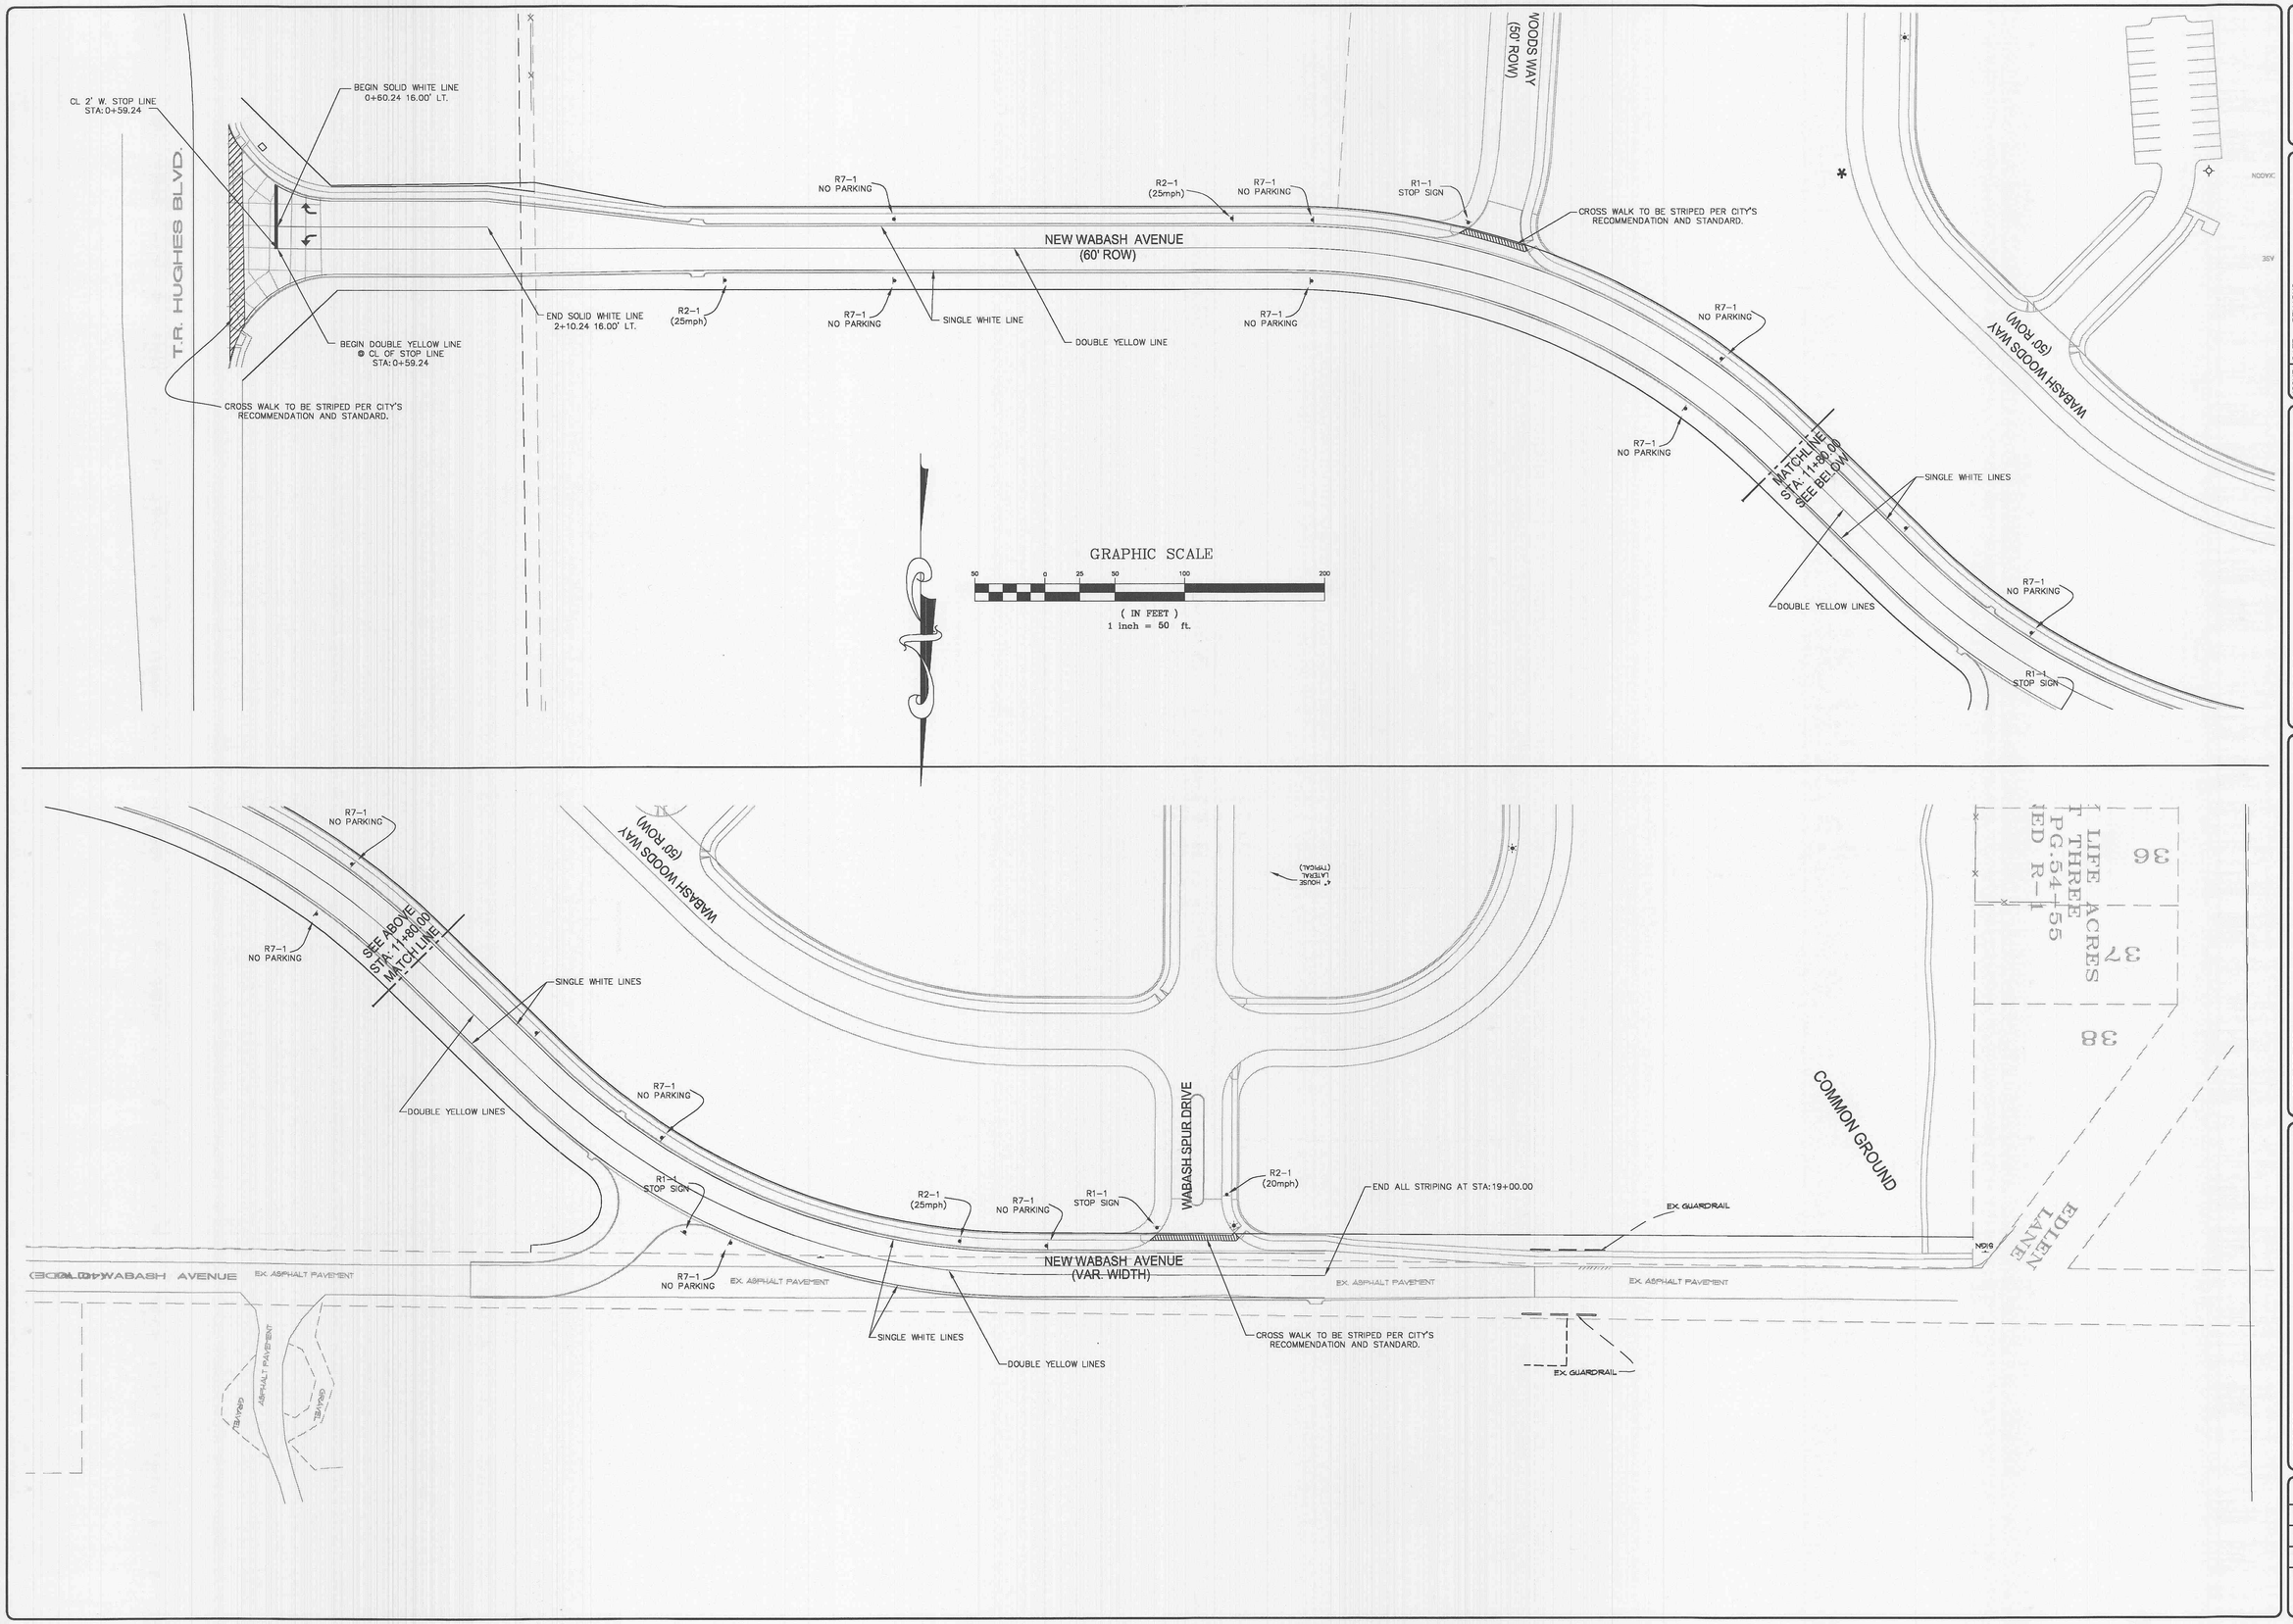

ISSUE	DATE	REMARKS
2	5/11/05	REVISED PER CITY COMMENTS
3	7/29/05	REVISED PER CITY COMMENTS

The responsibility for professional engineering liability on this project is hereby limited to the preparer of the plans and specifications as evidenced by his seal, signature, and date hereunder attached. Responsibility is disclaimed for all other engineering plans involved in this project and specifically excludes any work done after this date unless otherwise authorized.

PREPARED BY:

LIBERTY
ENGINEERING, L.L.C.
P.O. Box 2 - Cottleville, MO 63338 Phone: (636) 244-5333

RESIDENTIAL - COMMERCIAL - MUNICIPAL

PREPARED FOR:

KAPLAN DEVELOPMENT, LLC
P.O. BOX 340
ST. PETERS, MO 63376
(636) 946-6971

PROJECT:

WABASH AVENUE
ROAD IMPROVEMENTS
TRAFFIC STRIPING & SIGNAGE PLAN

PROJECT NO:	04021-01
DESIGNED BY:	
DRAWN BY:	
CHECKED BY:	
SHEET NO:	9 OF 12