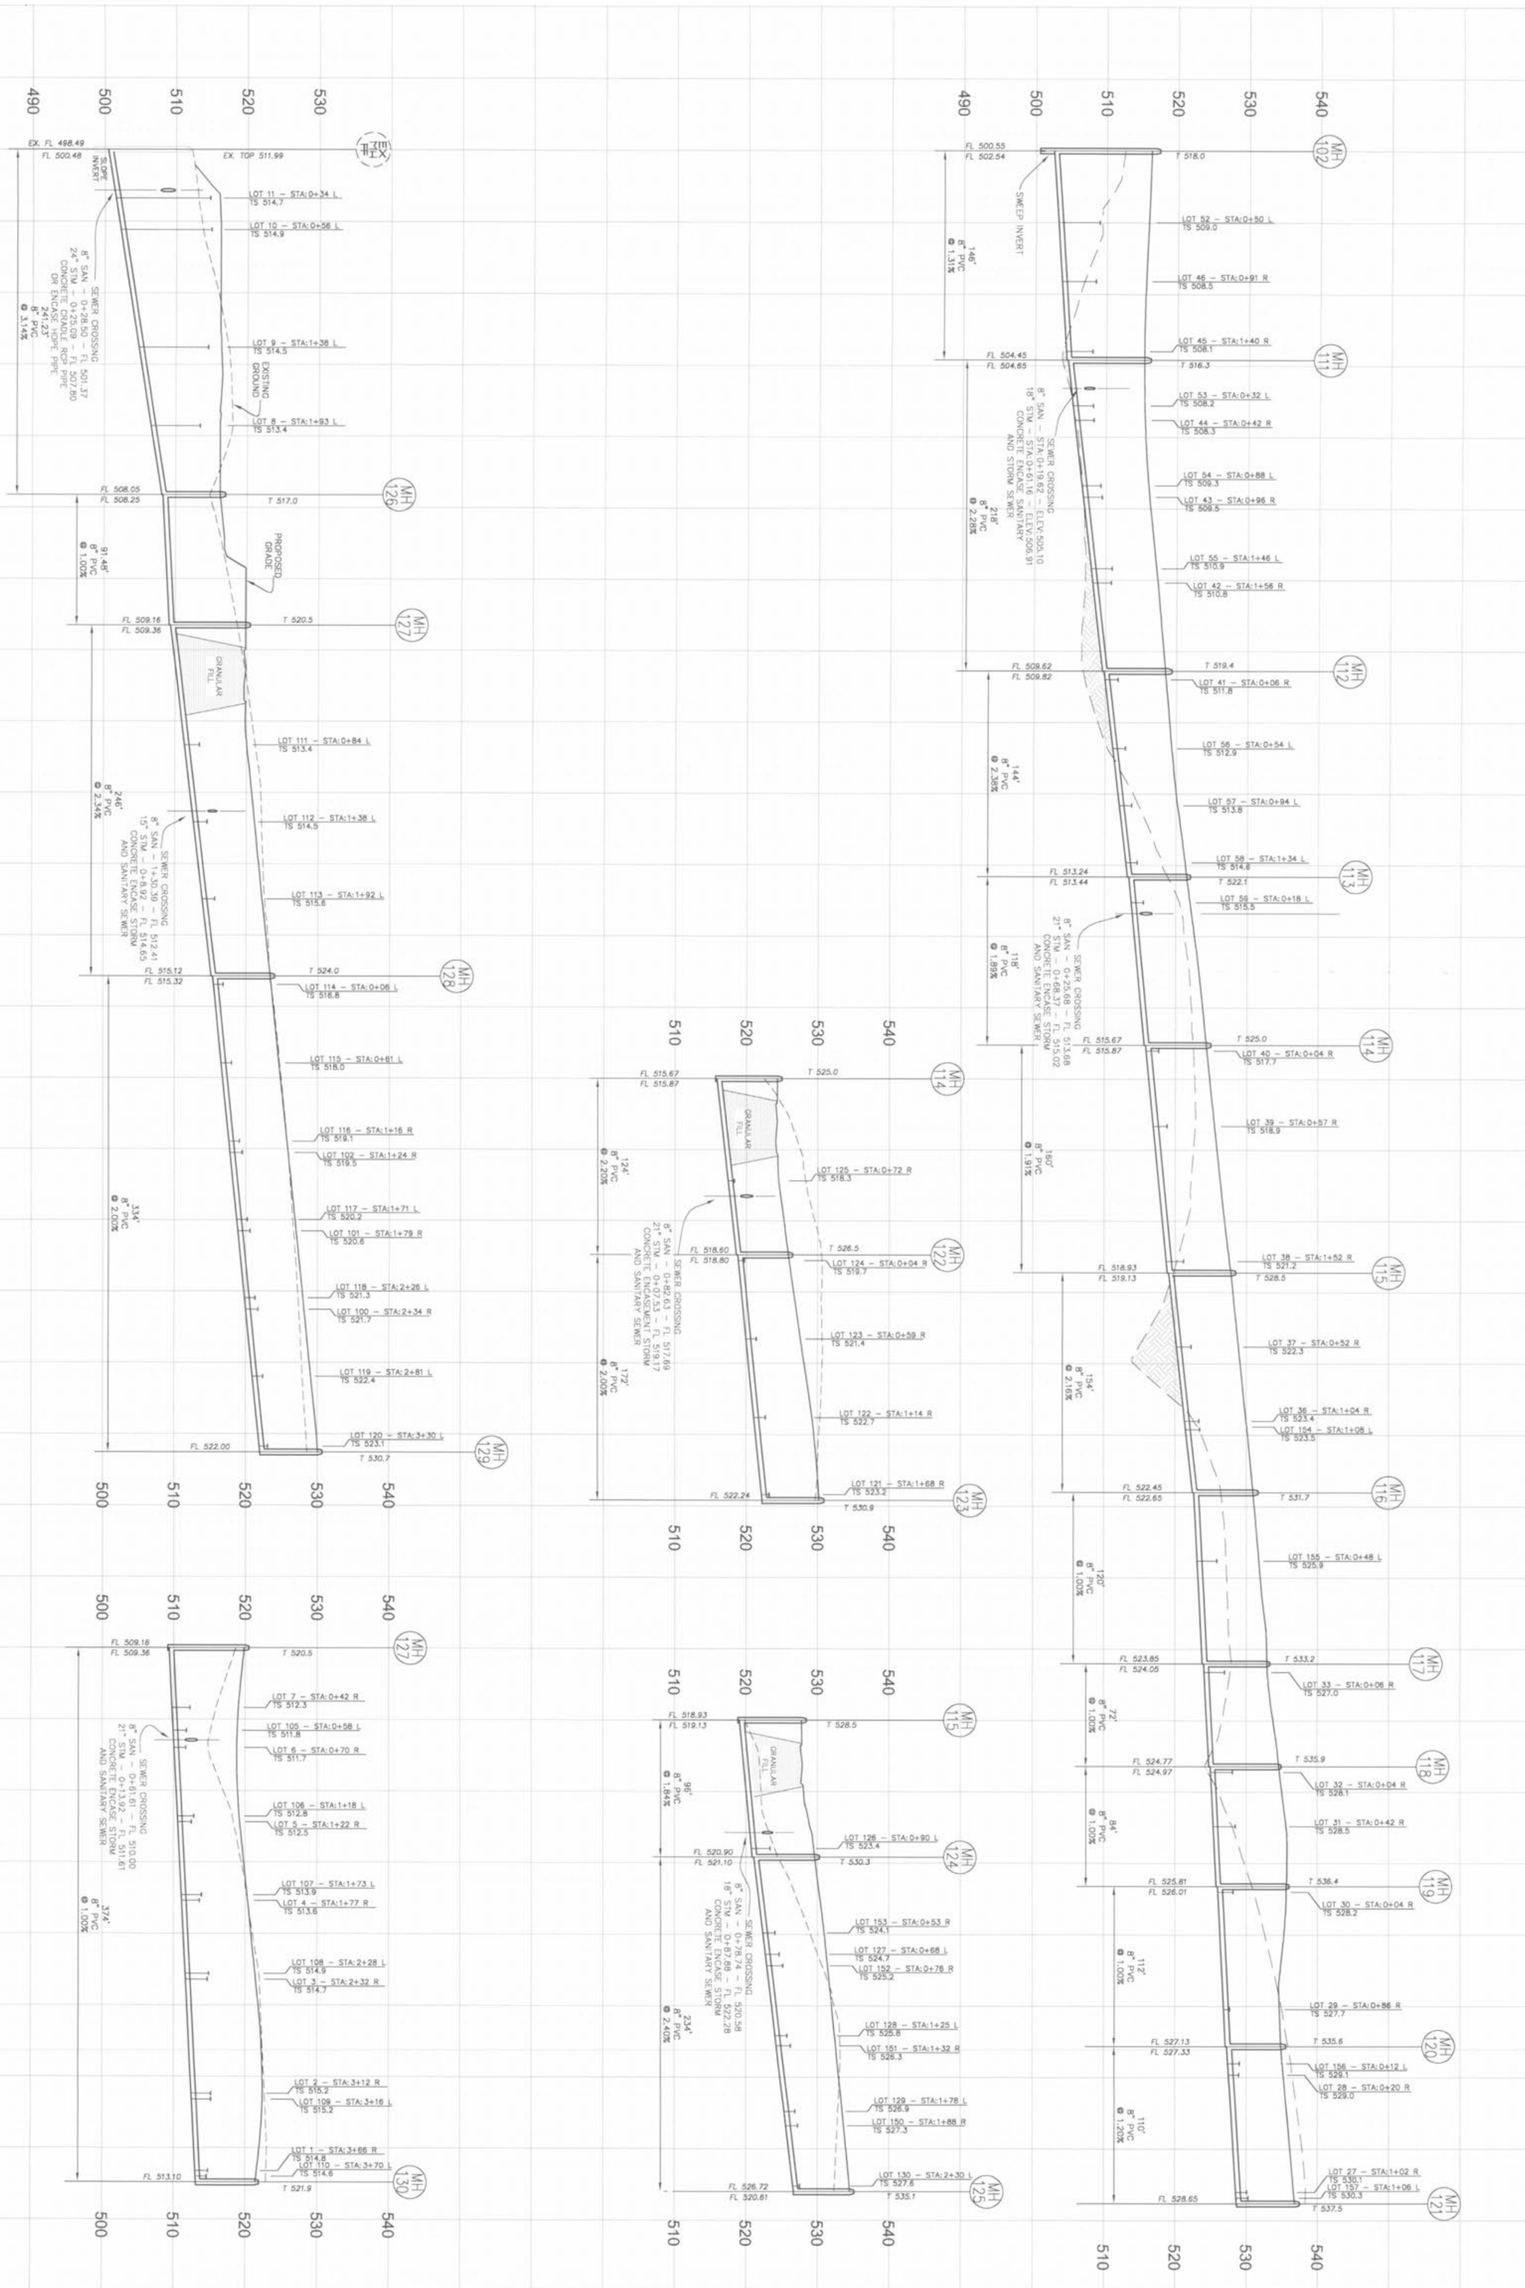

SHEET NO. 17 OF 31

PROJECT NO. 04021-00

DESIGNED BY:

DRAWN BY:

CHECKED BY:

PROJECT:

WABASH WOODS
PHASE ONE
SANITARY PROFILES

PREPARED FOR:

KAPLAN DEVELOPMENT, LLC
P.O. BOX 340
ST. PETERS, MO 63376
(636) 946-6971

PREPARED BY:

LIBERTY
ENGINEERING, L.L.C.
P.O. Box 2 - Cottleville, MO 63338 Phone: (636) 244-5333
RESIDENTIAL - COMMERCIAL - MUNICIPAL

ISSUE	DATE -- REMARKS
1	1/25/05 -- Submittal to city for review.
2	6/15/05 -- Revised per city's review.
3	7/29/05 -- Revised per city's review.

The responsibility for professional engineering liability on this project is hereby limited to the set of plans authenticated by the seal,signature, and date hereunder attached. Responsibility is disclaimed for all other engineering plans involved in this project and specifically excludes revisions after this date unless reauthenticated.

STATE OF MISSOURI
JEFFREY W. WICKHAM
NUMBER 2007018808
REGISTERED PROFESSIONAL ENGINEER
8/16/05