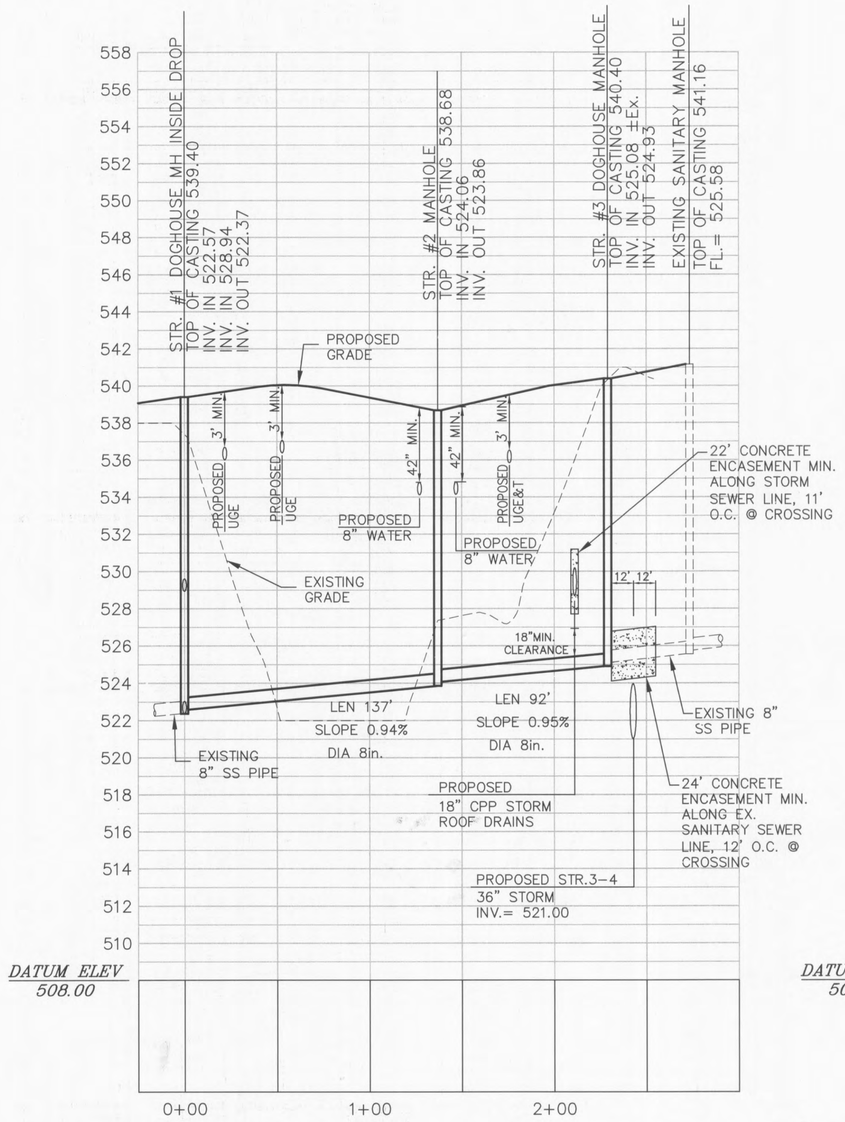

SANITARY SEWER STR. #1 THRU #3

(PUBLIC)
HORIZONTAL SCALE: 1" = 40'
VERTICAL SCALE: 1" = 4'

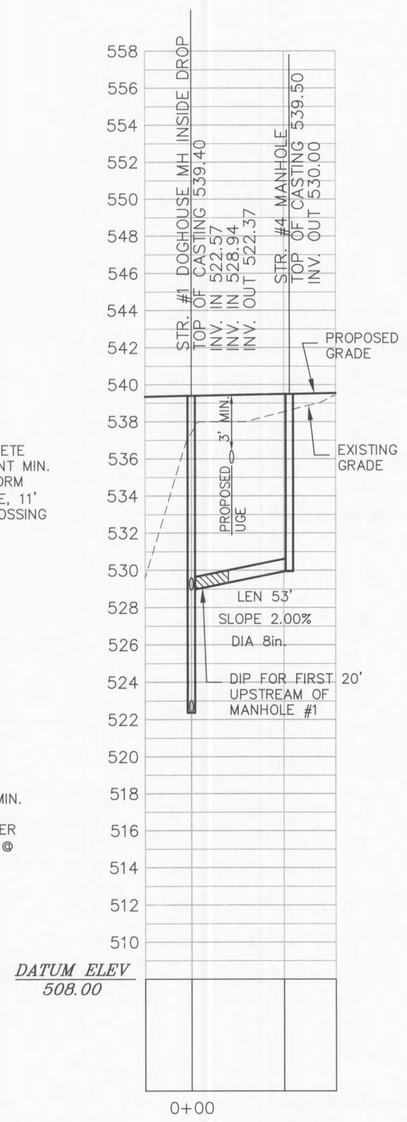

SANITARY SEWER STR. #1 TO #4

(PUBLIC)
HORIZONTAL SCALE: 1" = 40'
VERTICAL SCALE: 1" = 4'

NOTE:
A CONCRETE CRADLE FOR RCP AND ENCASEMENT FOR HDPE WILL BE REQUIRED FOR ALL STORM SEWER LINES WHEN CROSSING MORE THAN 18" ABOVE SANITARY LINES.

PIPE LENGTHS LISTED ARE BASED ON HORIZONTAL DISTANCE FROM CENTER OF STRUCTURE TO CENTER OF STRUCTURE AND USED FOR DESIGN. CONTRACTOR TO FIELD VERIFY ACTUAL PIPE LENGTHS NEEDED FOR CONTRUCTION.

CONTRACTOR IS RESPONSIBLE FOR COMPARING THE STORM SEWER AND SANITARY SEWER CHARTS WITH THE PROFILES FOR THE STORM SEWER & SANITARY SEWER LINES AND INFORMING THE ENGINEER OF ANY CONFLICTS OR DISCREPANCIES PRIOR TO COMMENCEMENT OF CONSTRUCTION.

DIP PIPE

THE CONTRACTOR IS SPECIFICALLY CAUTIONED THAT THE LOCATION AND/OR ELEVATION OF EXISTING UTILITIES AS SHOWN ON THESE PLANS IS BASED ON RECORDS OF THE VARIOUS UTILITY COMPANIES, AND WHERE POSSIBLE, MEASUREMENTS TAKEN IN THE FIELD. THE INFORMATION IS NOT TO BE RELIED ON AS BEING EXACT OR COMPLETE. THE CONTRACTOR MUST CALL THE APPROPRIATE UTILITY COMPANIES AT LEAST 72 HOURS BEFORE ANY EXCAVATION TO REQUEST EXACT FIELD LOCATION OF UTILITIES. IT SHALL BE THE RESPONSIBILITY OF THE CONTRACTOR TO RELOCATE UTILITIES WHICH CONFLICT WITH THE PROPOSED IMPROVEMENTS SHOWN ON THE PLANS.

"Little MO" says
CALL BEFORE YOU DIG!
1-800-DIG-RITE

OWNER-
THF O'FALLON DEVELOPMENT, L.L.C.
2127 INNERBELT BUSINESS CENTER DR.
SUITE 200
ST. LOUIS, MISSOURI 63114
CONTACT: MR. DARREN RIDENHOUR
(314) 429-0900 PHONE
(314) 429-0999 FAX

PLANNING AND DEV. DEPT. FILE NO.: 00-109.02
DATE OF PLANNING APPROVAL: 09/06/2007

SANITARY SEWER PROFILES

GRAPHIC SCALE
40 0 20 40 80 160
(IN FEET)
1 inch = 40 ft.

Wolverton & Associates
Consulting Engineers + Land Surveyors
8745 Sugarloaf Parkway • Suite 100 • Duluth, Georgia 30097
Phone: (770) 447-8999 • Fax: (770) 447-9070
www.wolverton-assoc.com

STATE OF MISSOURI
DAVID MARK WOOLRIDGE
NUMBER PE-2003021199
PROFESSIONAL ENGINEER
5/30/2008

PROPOSED EXPANSION TO WAL-MART #2616-04
O'FALLON POINTE CENTRE
O'FALLON, MISSOURI 63366
BY: WAL-MART REAL ESTATE BUSINESS TRUST
BENTONVILLE, AR.

REVISIONS	BY

DRAWN BY: CRP
CHECKED BY: DMW
DATE: 05/30/2008
SCALE: 1"=40'H/1"=4'V
JOB No.: 06-107
SHEET NUMBER
SS-1
EDDS : 6140

06-107 ST.DWG

Z:\Site Dept\06\06-107\06-107 ST.dwg