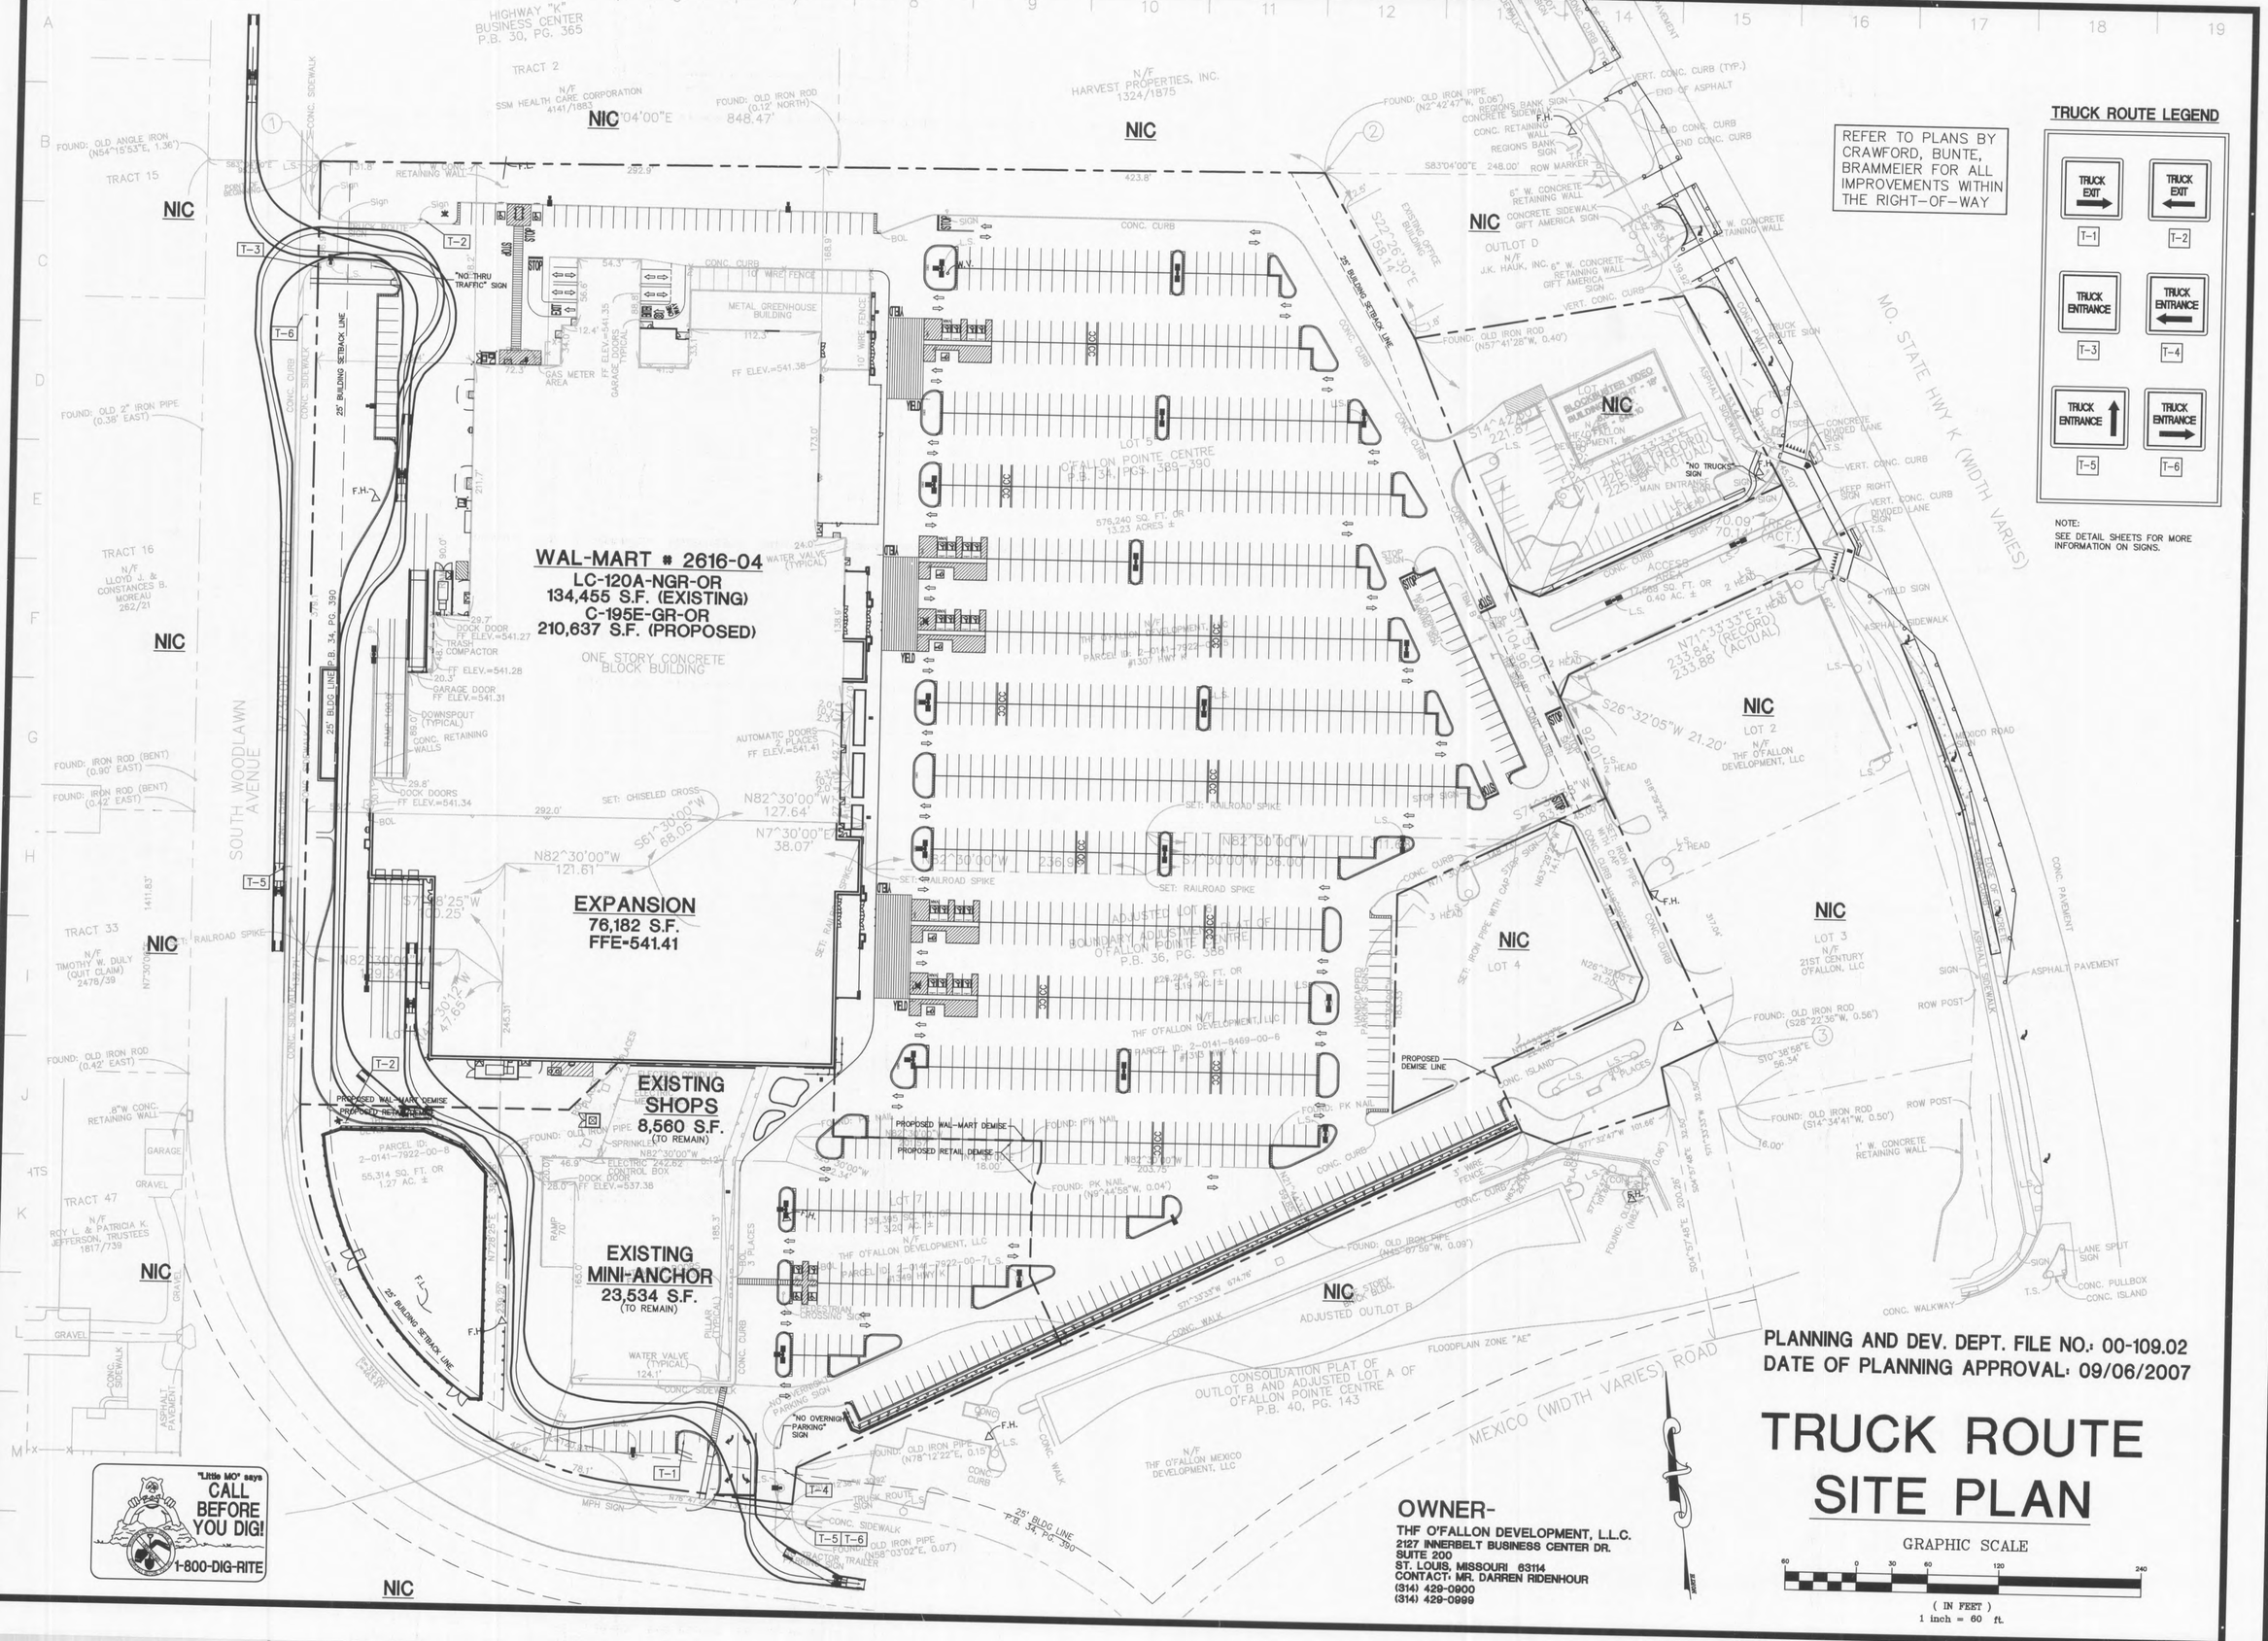

"Little MO" says CALL BEFORE YOU DIG! 1-800-DIG-RITE

OWNER-
THF O'FALLON DEVELOPMENT, L.L.C.
2127 INNERBELT BUSINESS CENTER DR.
SUITE 200
ST. LOUIS, MISSOURI 63114
CONTACT: MR. DARREN RIDENHOUR
(314) 429-0900
(314) 429-0999

PLANNING AND DEV. DEPT. FILE NO.: 00-109.02
DATE OF PLANNING APPROVAL: 09/06/2007

TRUCK ROUTE SITE PLAN

GRAPHIC SCALE
60 0 30 60 120 240
(IN FEET)
1 inch = 60 ft.

Wolverton & Associates
Consulting Engineers + Land Surveyors
6745 Sugarloaf Parkway • Suite 100 • Duluth, Georgia 30097
Phone: (770) 447-9999 • Fax: (770) 447-9070
www.wolverton-assoc.com

STATE OF MISSOURI
DAVID MARK WOOLRIDGE
NUMBER PE-2003021199
PROFESSIONAL ENGINEER
5/30/2008

PROPOSED EXPANSION TO WAL-MART #2616-04
O'FALLON POINTE CENTRE
O'FALLON, MISSOURI 63366
BY: WAL-MART REAL ESTATE BUSINESS TRUST
BENTONVILLE, AR.

REVISIONS	BY

DRAWN BY	CER
CHECKED BY	DMW
DATE:	05/30/2008
SCALE:	1"= 60'
JOB No.	06-107
SHEET NUMBER	TR-1
EDDS :	6106

06-107 V10.DWG