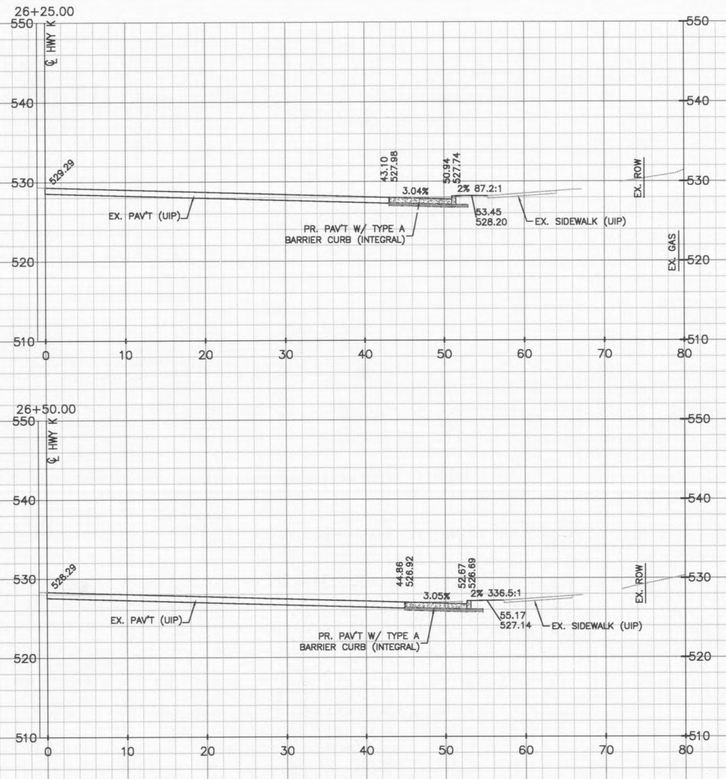

ROADWAY CROSS SECTIONS
HWY K
MO ROUTE K
@ MEXICO ROAD
O'FALLON, MISSOURI

CBB Crawford, Bunte, Brammeier
Traffic and Transportation Engineers
St. Louis, Missouri/Glen Carbon, Illinois
314-878-6644 618-656-2612
Fax: 314-878-5876 E-Mail: cbb@cbbtraffic.com

STATE OF MISSOURI
BRIAN E. COURTWRIGHT
NUMBER PE-2006002617
PROFESSIONAL ENGINEER

WAL★MART
Save money. Live better.™
PROPOSED EXPANSION TO WAL-MART #2616-04

REVISIONS

Job No.	157-07
Date:	1/15/08
Scale:	1"=10'
Drawn by:	BEC
Design by:	BEC
Approved by:	CMB
File Name:	PLN

SHEET NO. 26