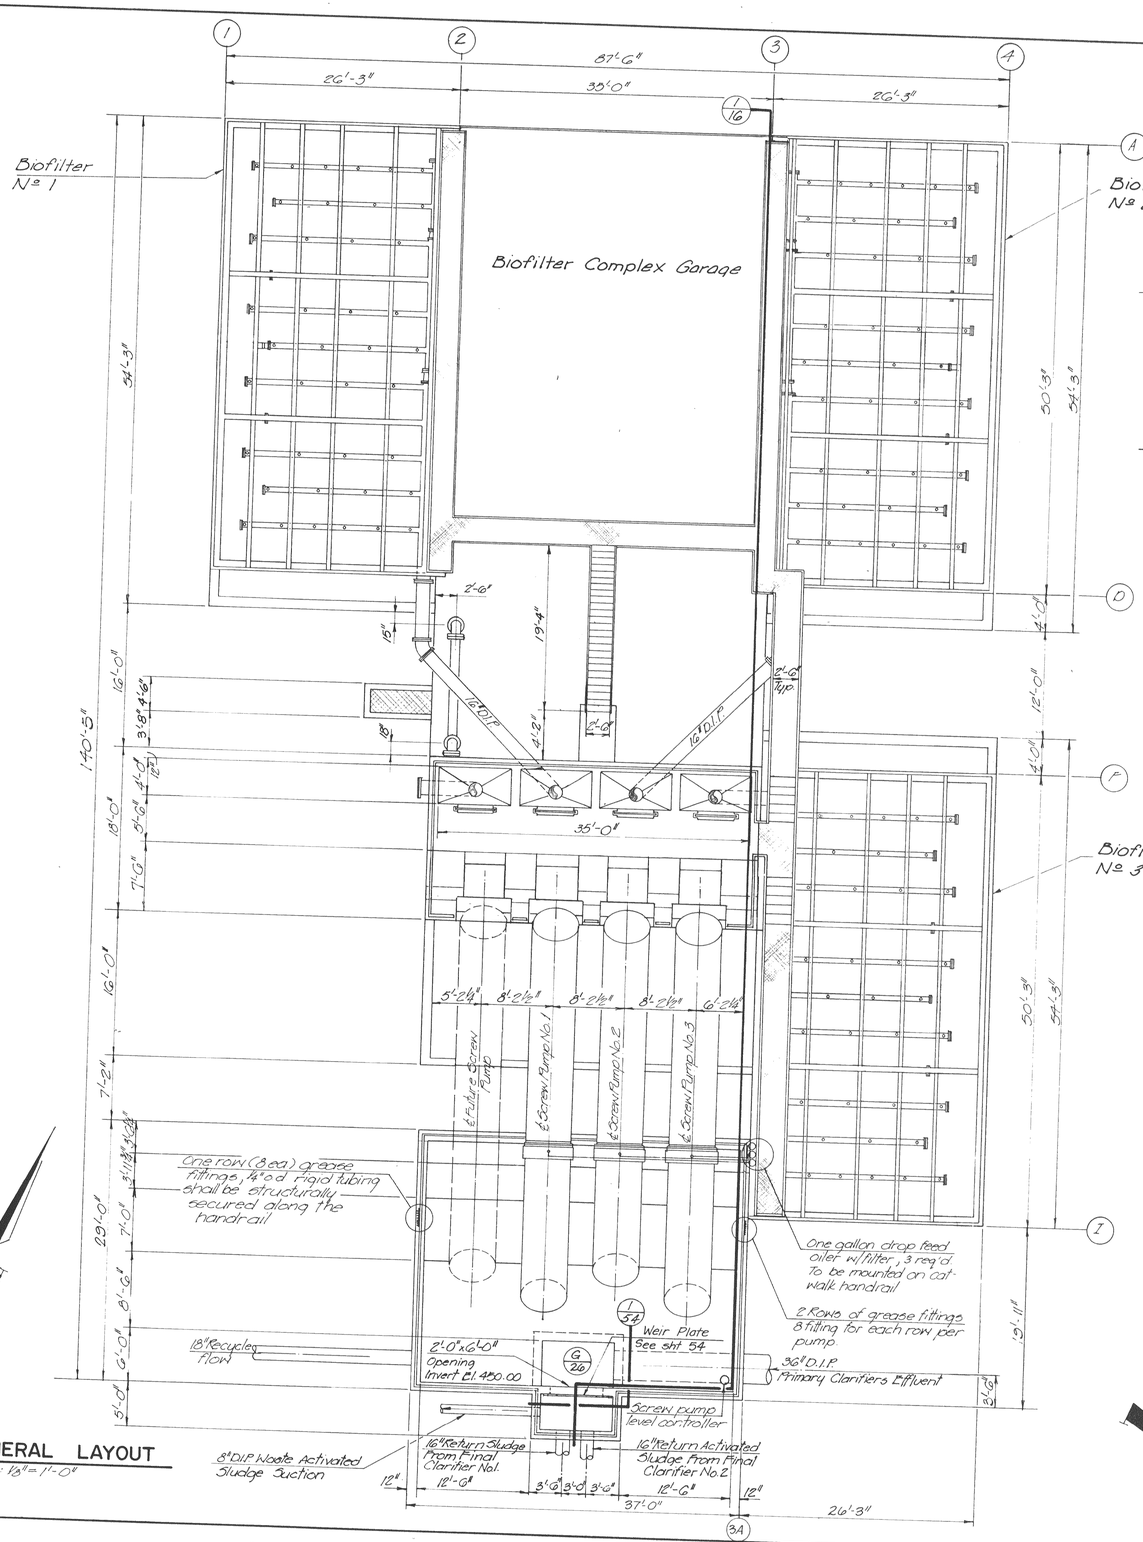

GENERAL LAYOUT

Scale: 1/8" = 1'-0"

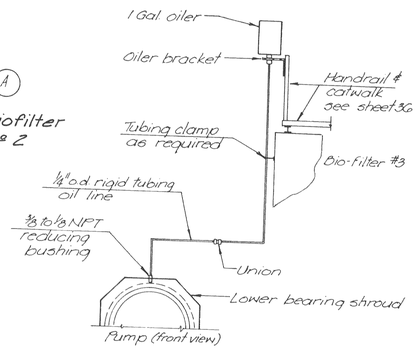

SCHEMATIC OF DROP FEED OILER LUBRICATION SYSTEM

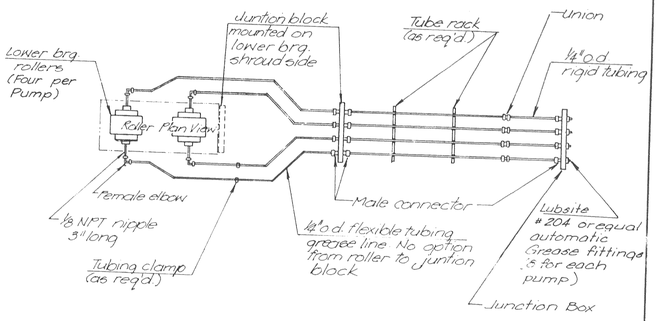

SCHEMATIC OF REMOTE GREASE LUBRICATION SYSTEM

PUMP LUBRICATION DETAILS

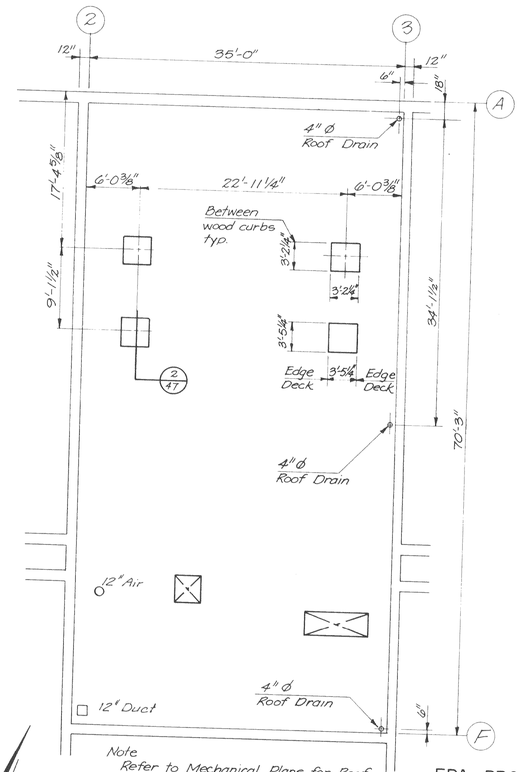

Note
Refer to Mechanical Plans for Roof Penetrations not noted. Contractor shall install roof mounted units per manufacturers recommendations.

BIOFILTER COMPLEX GARAGE ROOF PLAN

Scale 1/8" = 1'-0"

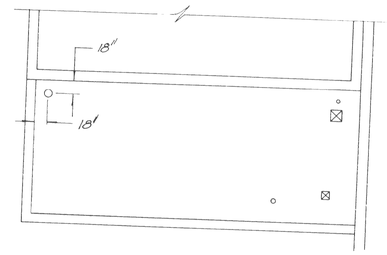

BIOFILTER BUILDING OPERATING FLOOR ROOF PLAN

Scale 1/8" = 1'-0"

EPA PROJECT NO. C291090 Rev. 2-82 MKK

GBA
GEORGE BUTLER ASSOCIATES
CONSULTING ENGINEERS / ARCHITECTS
LANDSCAPE ARCHITECTS / PLANNERS

OFFICES:
SUITE 305 & FAIRWAY OFFICE CENTER
4210 JOHNSON DRIVE / SHAWNEE MISSION, KANSAS 66205
1100 CITY CENTER SQUARE
1100 MAIN / KANSAS CITY / MISSOURI 64105
SUITE 134 LAKESIDE PLAZA II
6700 CORPORATE DRIVE / KANSAS CITY / MISSOURI 64120

WASTEWATER TREATMENT PLANT EXPANSION

BIO-FILTER COMPLEX GENERAL LAYOUT

CITY OF O'FALLON, MISSOURI

DESIGNED BY W.C.C.	DRAWN BY C. Royo	CHECKED BY W.A.C.	

JOB NO 79-2065
DATE July 30, 1981
SCALE 1/8" = 1'0"
SHEET NO 15 OF 88