


INTAKE STRUCTURE REINFORCING PATTERN (1/26)
Scale: 3/8" = 1'-0"
(Re. Sht 24)




SECTION (2/26)
Scale: 1/2" = 1'-0"
(Re. Sht 24)

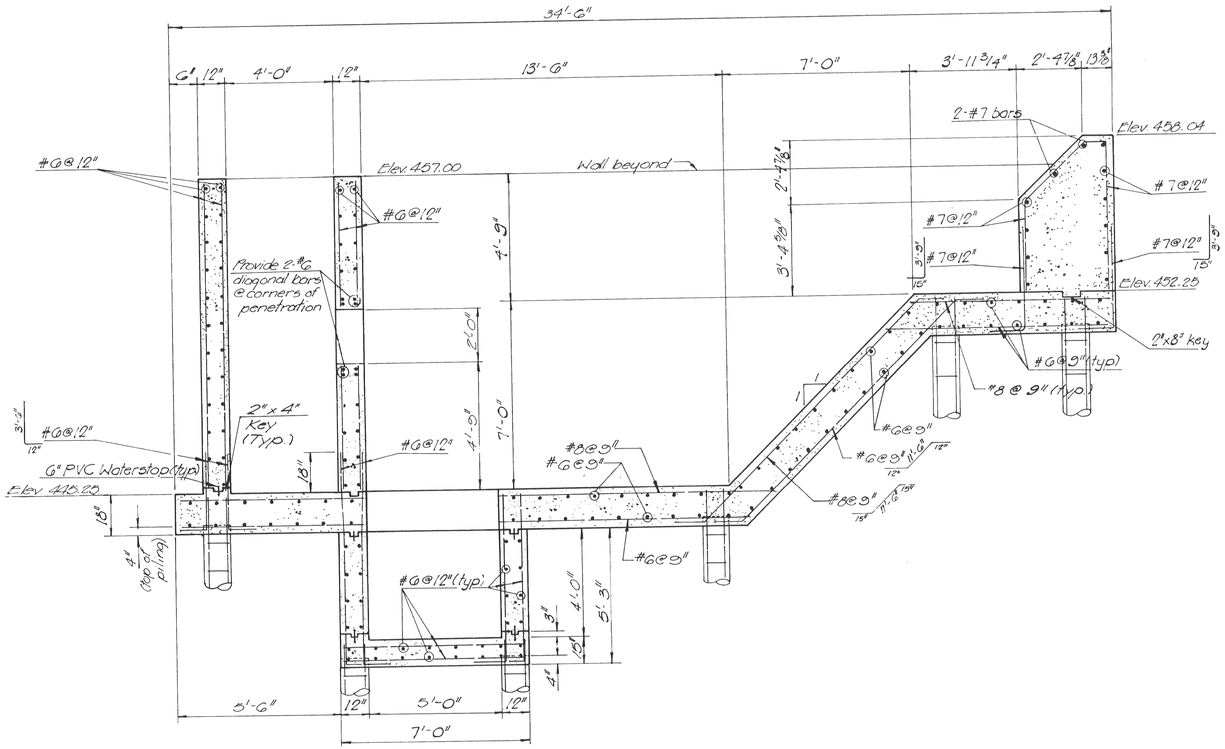


Note: See sht 18 for general building layout.

SECTION (3/26)
Scale: 1/2" = 1'-0"
(Re. sht 23 & 24)

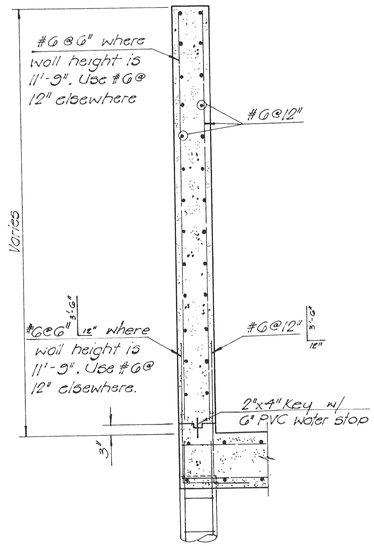





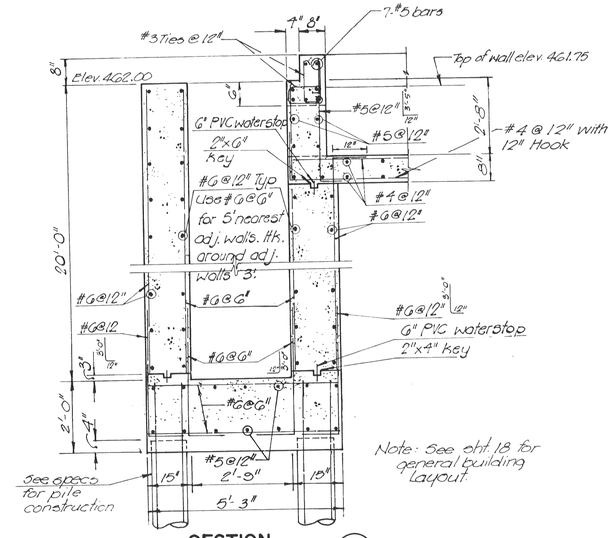


SECTION (4/26)
Scale: 1/2" = 1'-0"
(Re. Sht 24)

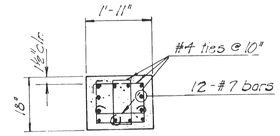


SECTION (5/26)
Scale: 1/2" = 1'-0"
(Re. Sht 32)

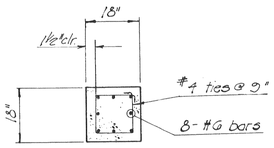


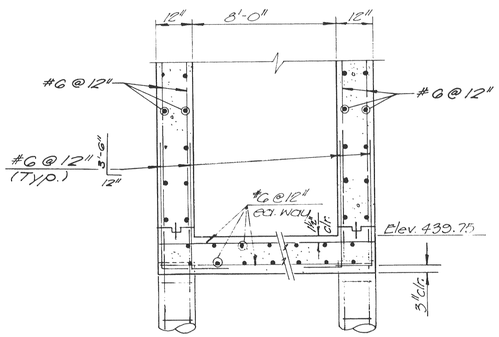SECTION (6/26)
Scale: 1/2" = 1'-0"
(Re. Sht 32)

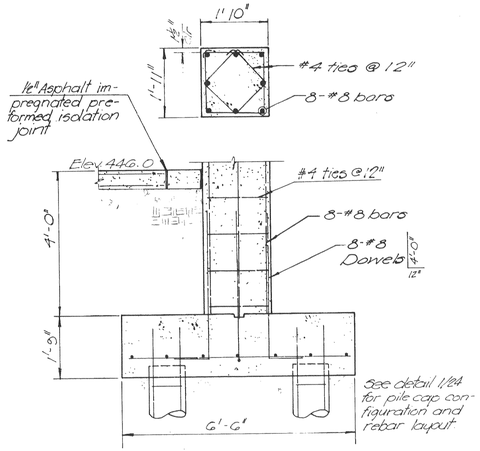


SECTION (7/26)
Scale: 1/2" = 1'-0"
(Re. Sht 32)

EPA PROJECT NO. C291090

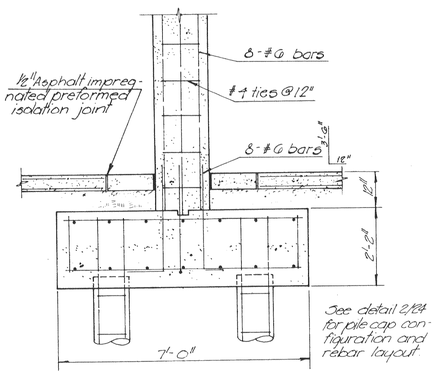Revised 3/9/22 C. Raya

GBA
GEORGE BUTLER ASSOCIATES
CONSULTING ENGINEERS / ARCHITECTS
LANDSCAPE ARCHITECTS / PLANNERS

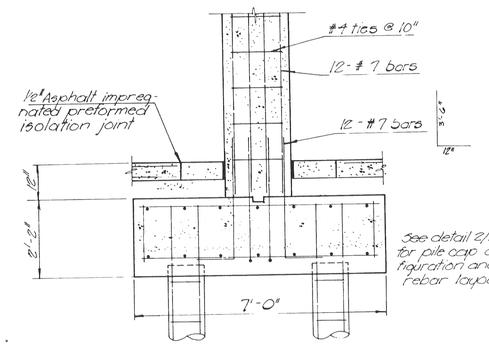OFFICES:
SUITE 305-A FAIRWAY OFFICE CENTER
4210 JOHNSON DRIVE / SHAWNEE MISSION / KANSAS 66205
1100 CITY CENTER SQUARE
1100 MAIN / KANSAS CITY / MISSOURI 64105
SUITE 134 LAKESIDE PLAZA II
6700 CORPORATE DRIVE / KANSAS CITY / MISSOURI 64120

WASTEWATER TREATMENT PLANT EXPANSION

# BIO-FILTER COMPLEX STRUCTURAL SECTIONS

CITY OF O'FALLON, MISSOURI

DESIGNED BY J.L.S. | DRAWN BY W.Y. | CHECKED M.L.S.

JOB NO 79-2065
DATE July 30, 12-21
SCALE As Noted
SHEET NO 26 OF 88