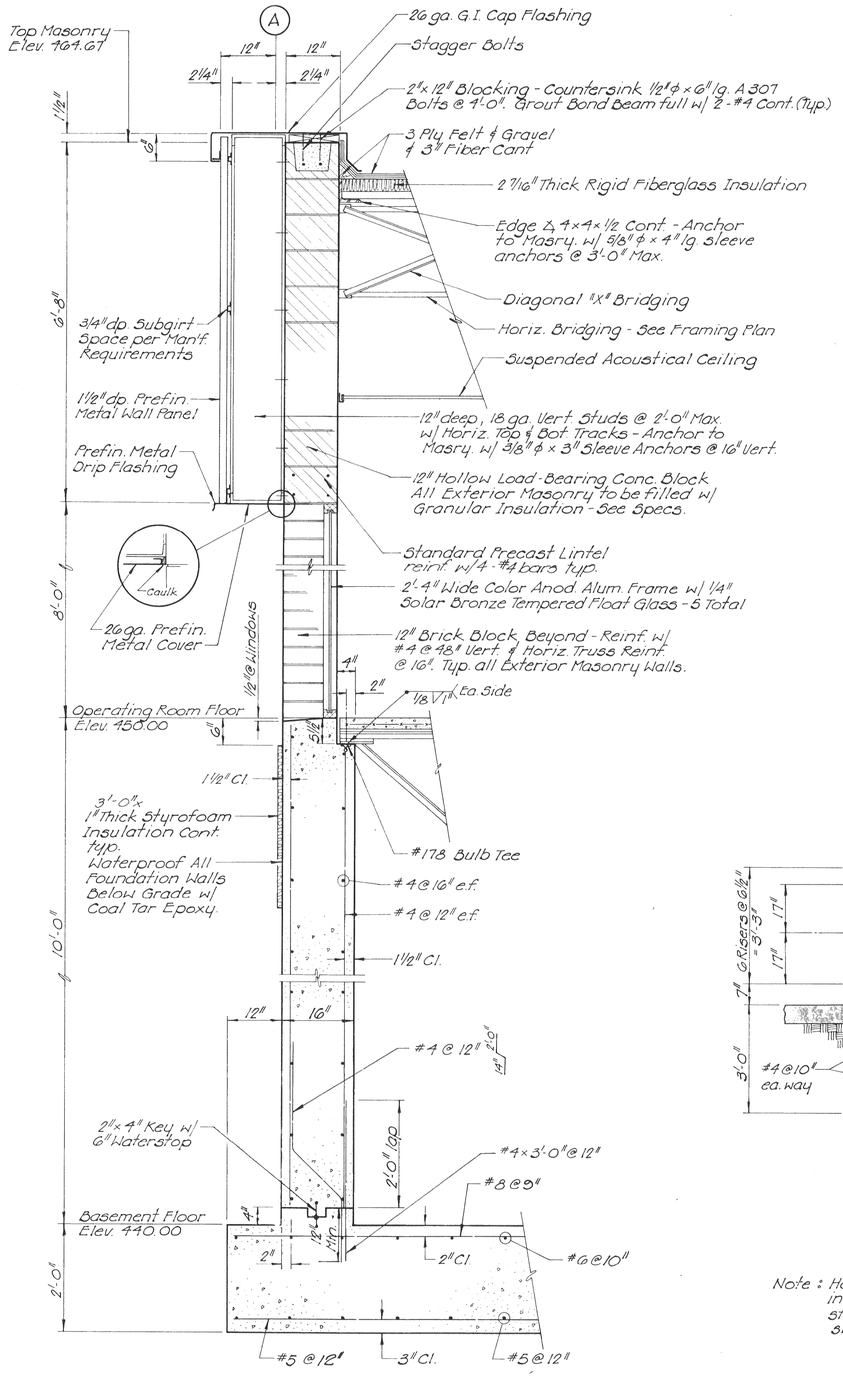


**SECTION** 1/48
Scale: 3/4" = 1'-0"

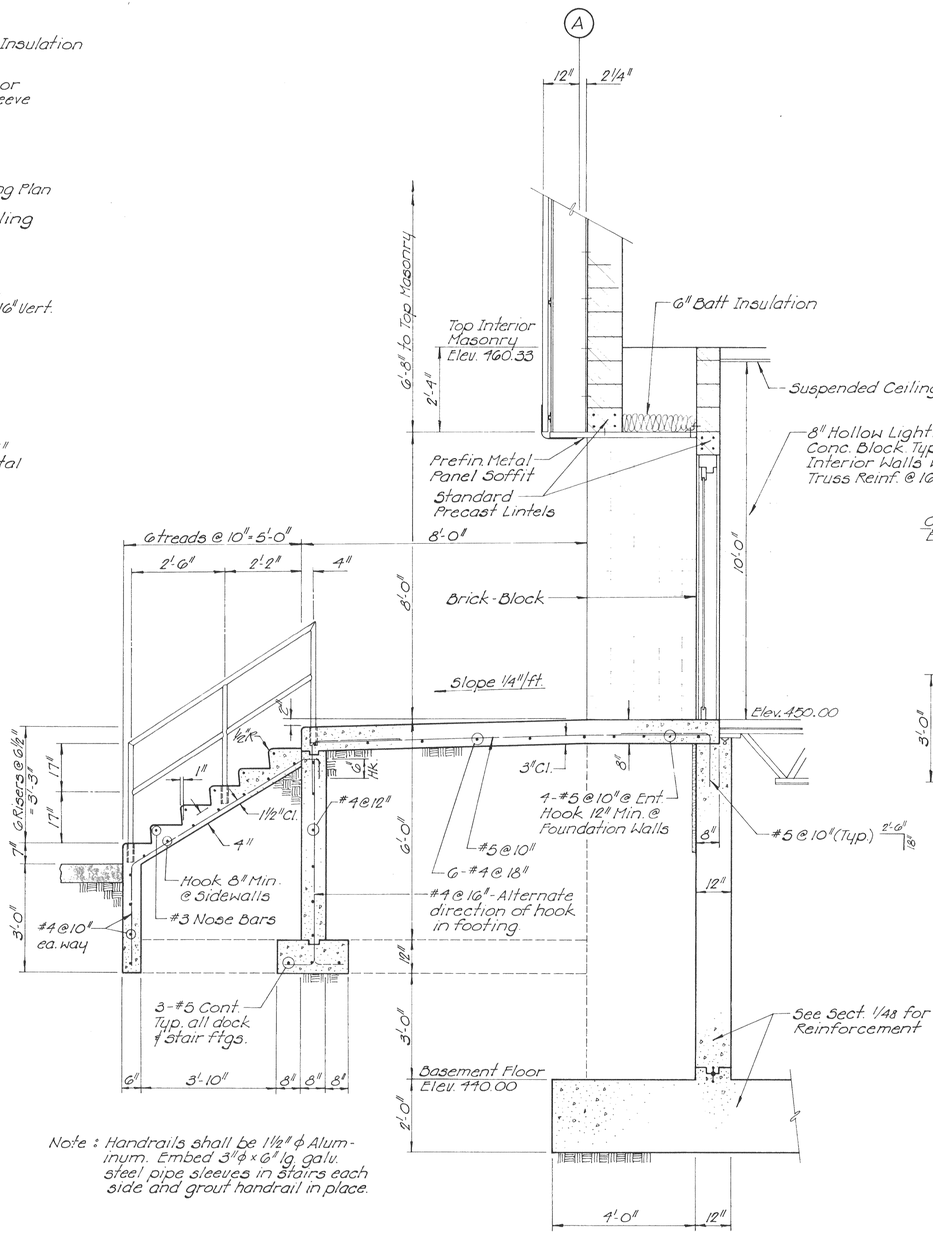


Note: Handrails shall be 1½" ϕ Aluminum. Embed 3" ϕ x 6' lg. galv. steel pipe sleeves in stairs each side and grout handrail in place.

**SECTION** 2/48
Scale: ½" = 1'-0"

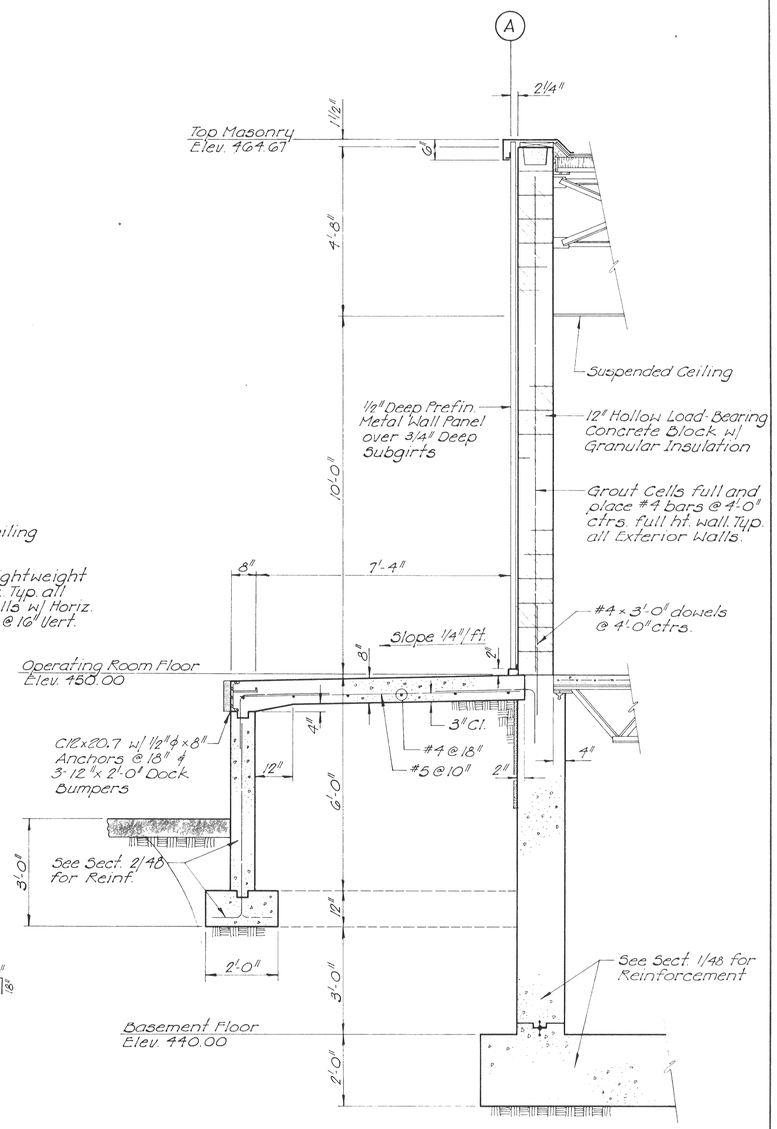


**SECTION** 3/48
Scale: ½" = 1'-0"

EPA PROJECT NO. C291090


GBA
GEORGE BUTLER ASSOCIATES
CONSULTING ENGINEERS / ARCHITECTS
LANDSCAPE ARCHITECTS / PLANNERS

OFFICES:
SUITE 305-A FAIRWAY OFFICE CENTER
4210 JOHNSON DRIVE / SHAWNEE MISSION / KANSAS 66205
1100 CITY CENTER SQUARE
1100 MAIN / KANSAS CITY / MISSOURI 64105
SUITE 134 LAKESIDE PLAZA II
6700 CORPORATE DRIVE / KANSAS CITY / MISSOURI 64120


WASTEWATER TREATMENT
PLANT EXPANSION

# MAIN OFFICE BUILDING
## TYPICAL WALL SECTIONS

CITY OF O'FALLON, MISSOURI

| DESIGNED BY | DRAWN BY | CHECKED BY |
|---|---|---|
| T.J.R. | J.E.B. | M.L.S. |

| | |
|---|---|
| JOB NO. | 79-2065 |
| DATE | July 30, 1981 |
| SCALE | As Shown |
| SHEET NO. | 48 OF 88 |