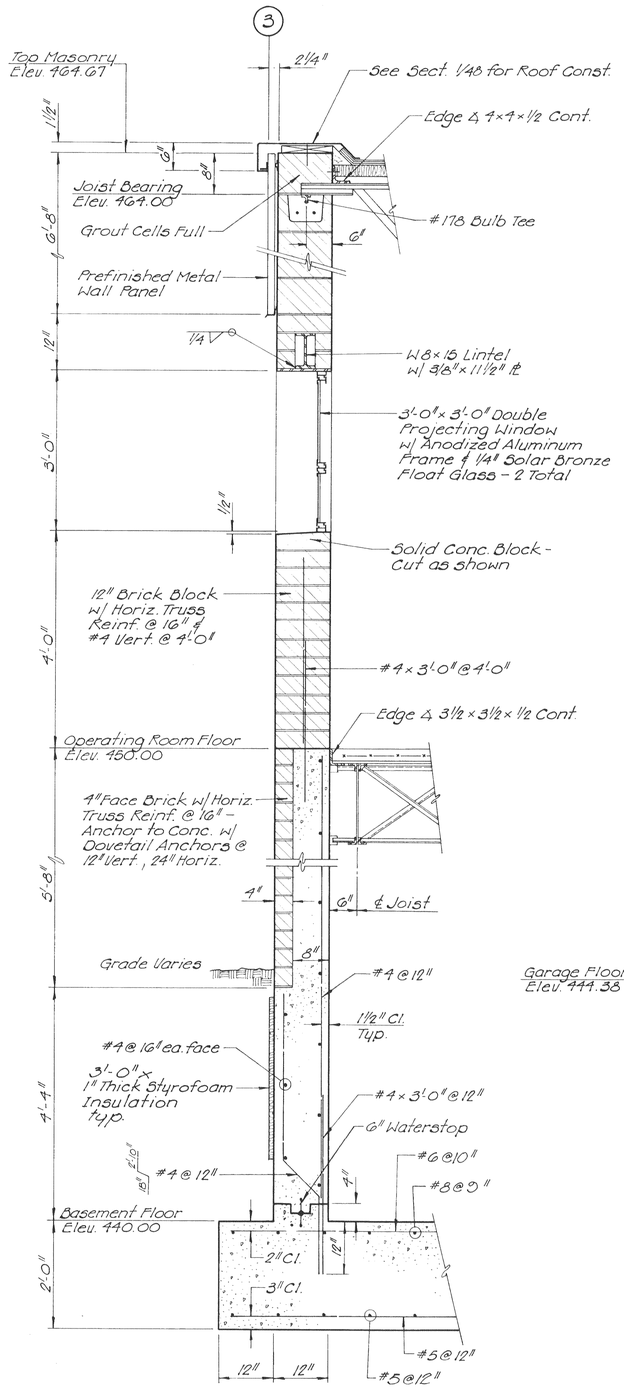

SECTION 1 / 49
Scale: 3/4" = 1'-0"

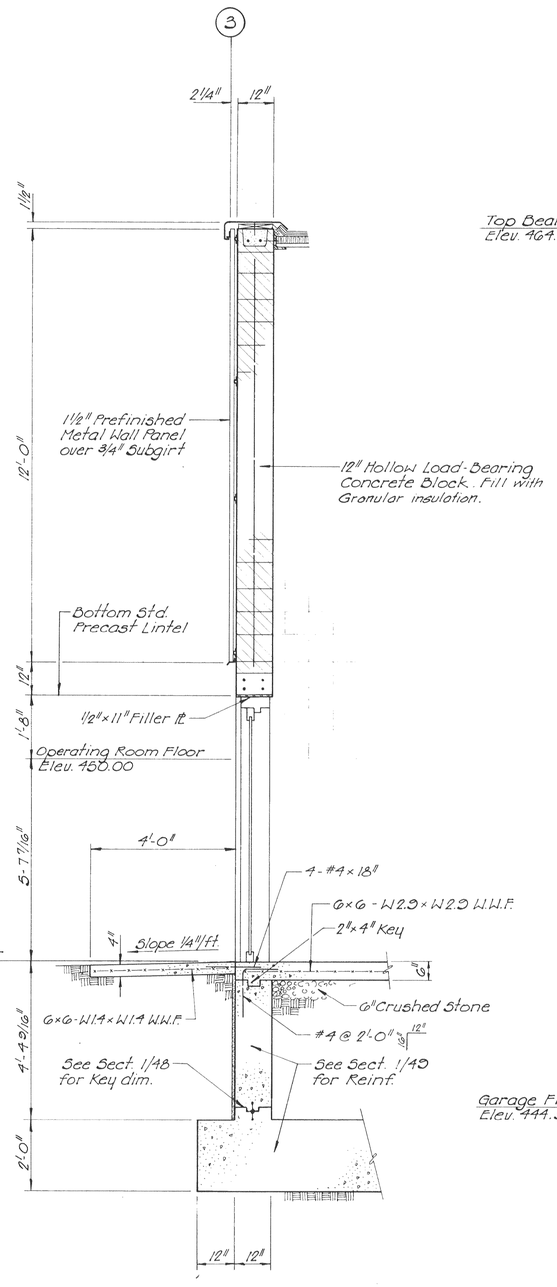

SECTION 2 / 49
Scale: ½" = 1'-0"

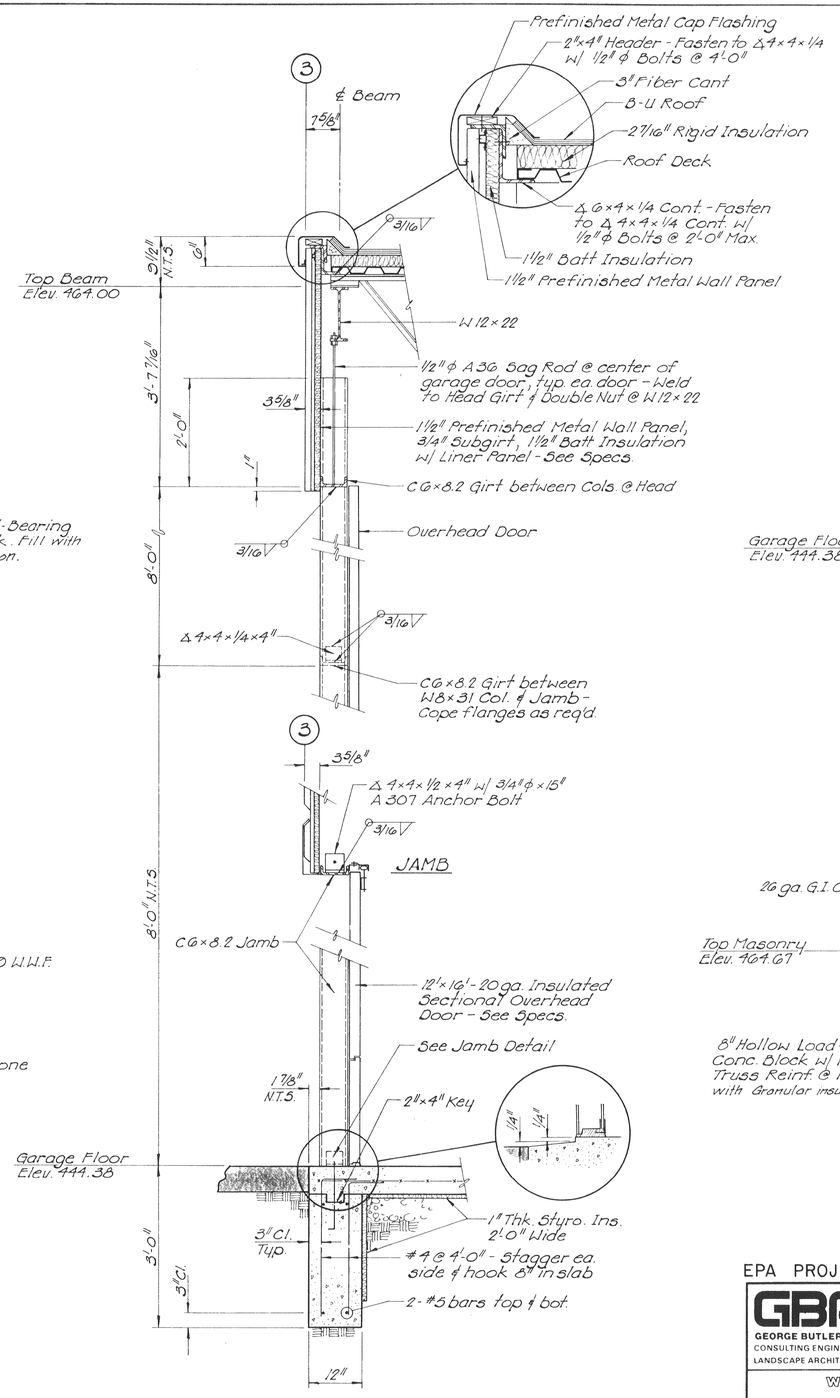

SECTION 3 / 49
Scale: 3/4" = 1'-0"

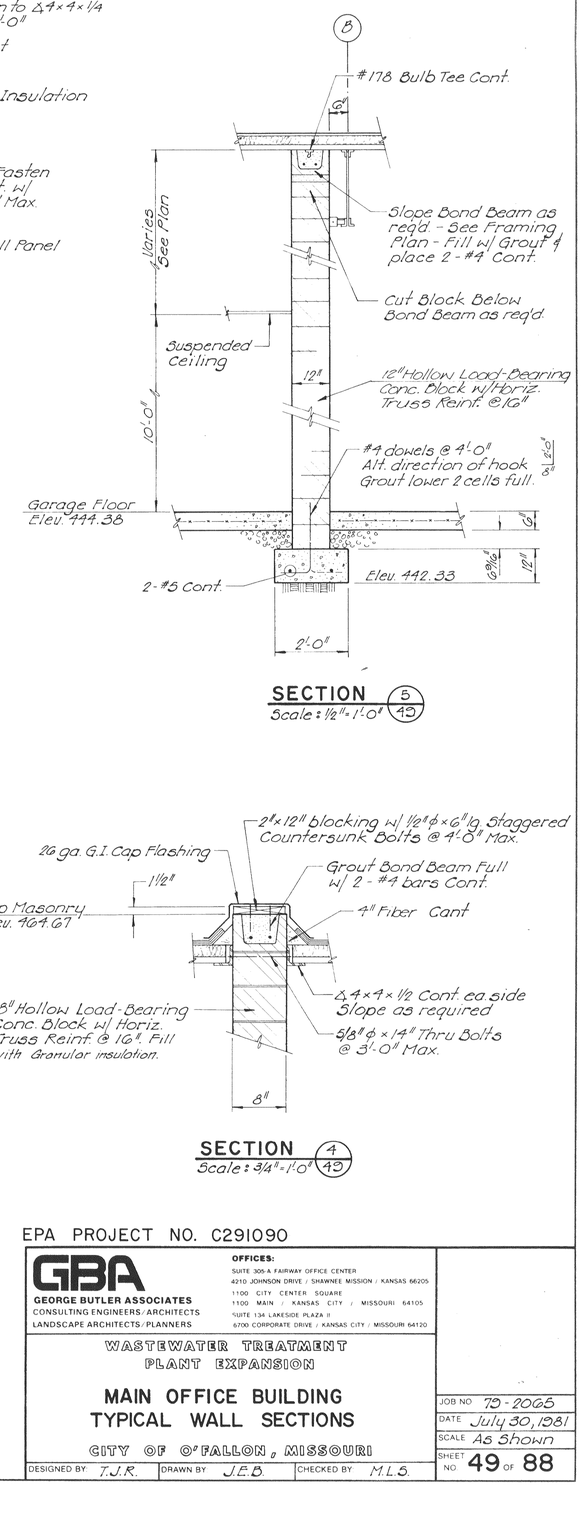

SECTION 5 / 49
Scale: ½" = 1'-0"

SECTION 4 / 49
Scale: 3/4" = 1'-0"

EPA PROJECT NO. C291090

GBA
GEORGE BUTLER ASSOCIATES
CONSULTING ENGINEERS / ARCHITECTS
LANDSCAPE ARCHITECTS / PLANNERS

OFFICES:
SUITE 305 A FAIRWAY OFFICE CENTER
4210 JOHNSON DRIVE / SHAWNEE MISSION / KANSAS 66205
1100 CITY CENTER SQUARE
1100 MAIN / KANSAS CITY / MISSOURI 64105
SUITE 134 LAKESIDE PLAZA II
6700 CORPORATE DRIVE / KANSAS CITY / MISSOURI 64120

WASTEWATER TREATMENT
PLANT EXPANSION

MAIN OFFICE BUILDING
TYPICAL WALL SECTIONS

CITY OF O'FALLON, MISSOURI

DESIGNED BY T.J.R.	DRAWN BY J.E.B.	CHECKED BY M.L.S.	

JOB NO	79-2065
DATE	July 30, 1981
SCALE	As Shown
SHEET NO	49 OF 88