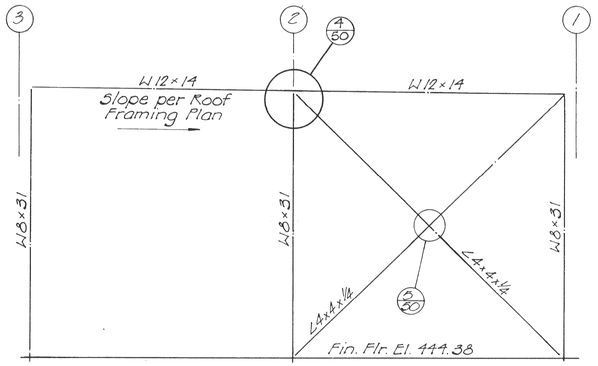

EAST ELEVATION WIND BRACING
N.T.S.

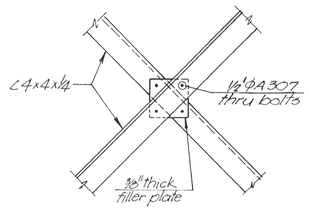

DETAIL 5/50
Scale: 1"=1'-0"

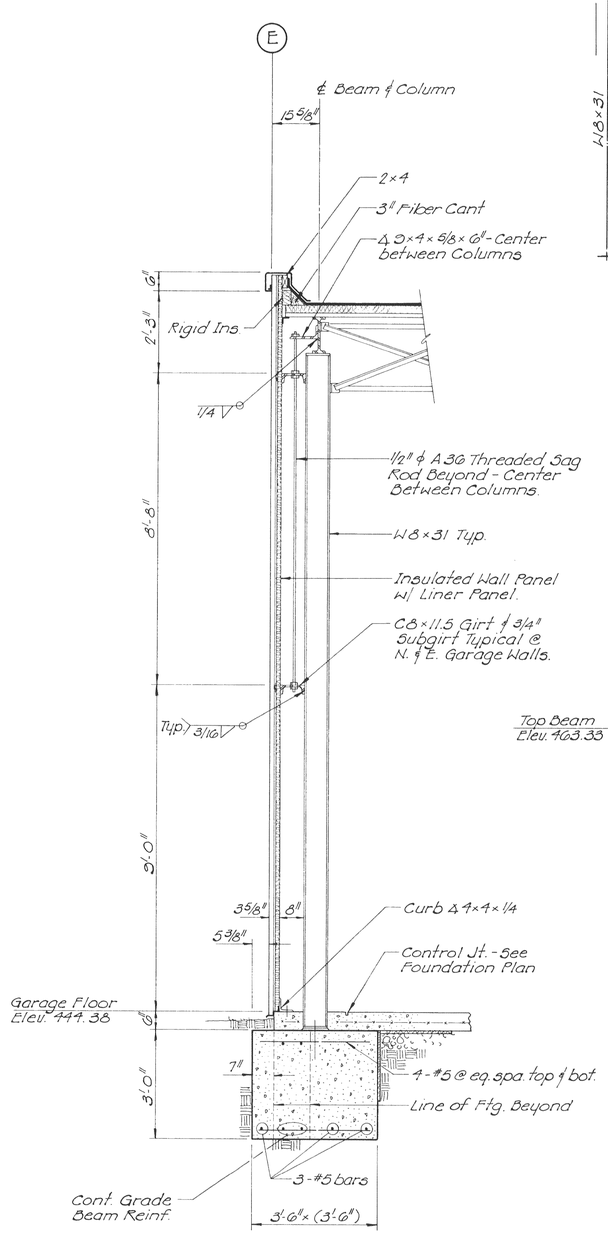

SECTION 1/50
Scale: 1/2"=1'-0"

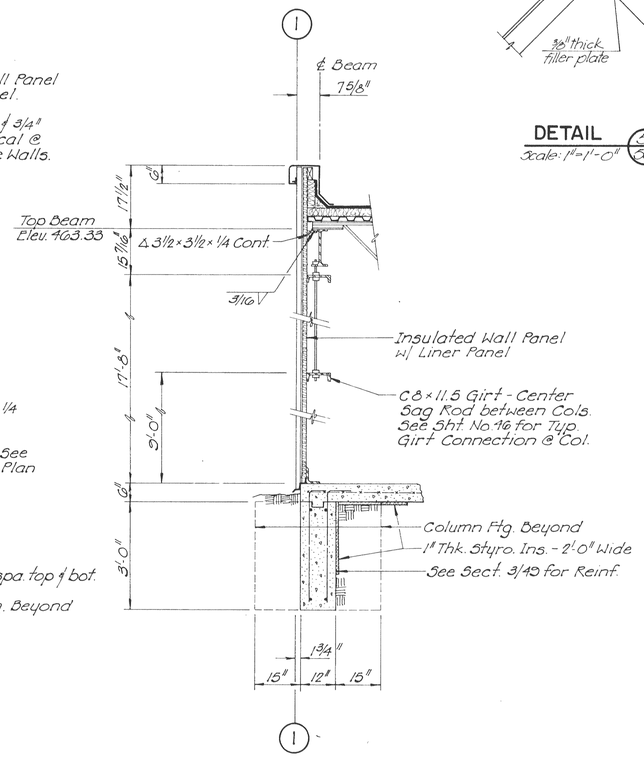

SECTION 2/50
Scale: 1/2"=1'-0"

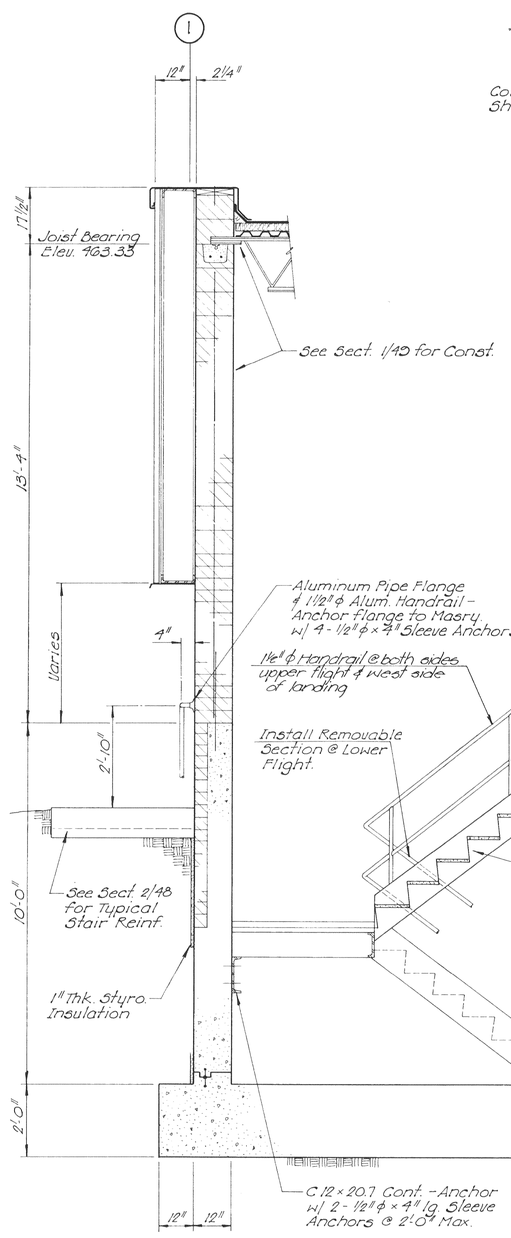

SECTION 3/50
Scale: 1/2"=1'-0"

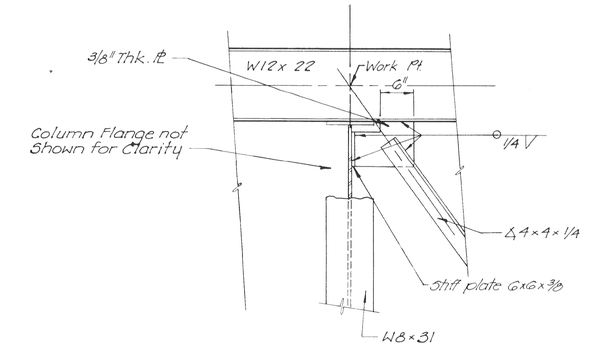

DETAIL 4/50
Scale: 1"=1'-0"
Connection @ Bot. Col. Similar

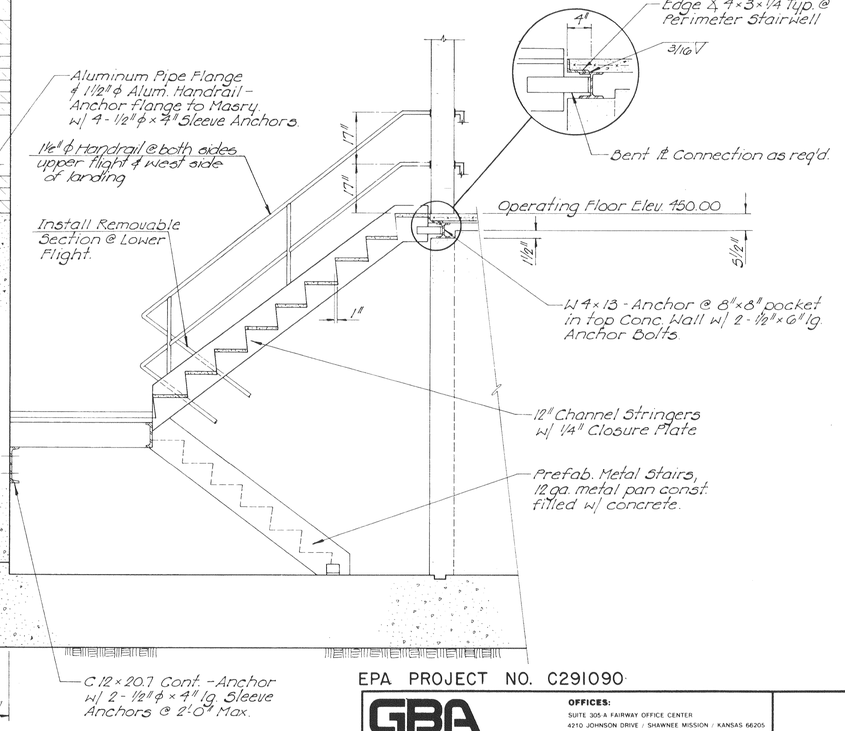

EPA PROJECT NO. C291090

GBA
GEORGE BUTLER ASSOCIATES
CONSULTING ENGINEERS / ARCHITECTS
LANDSCAPE ARCHITECTS / PLANNERS

OFFICES:
SUITE 305 A FAIRWAY OFFICE CENTER
4210 JOHNSON DRIVE / SHAWNEE MISSION / KANSAS 66205
1100 CITY CENTER SQUARE
1100 MAIN / KANSAS CITY / MISSOURI 64105
SUITE 134 LAKESIDE PLAZA II
6700 CORRORATE DRIVE / KANSAS CITY / MISSOURI 64120

WASTEWATER TREATMENT
PLANT EXPANSION

MAIN OFFICE BUILDING TYPICAL WALL SECTIONS

CITY OF O'FALLON, MISSOURI

DESIGNED BY T.J.R.	DRAWN BY J.E.B.	CHECKED BY M.L.S.

JOB NO.	79-2065
DATE	July 30, 1981
SCALE	As Shown
SHEET NO.	50 OF 88