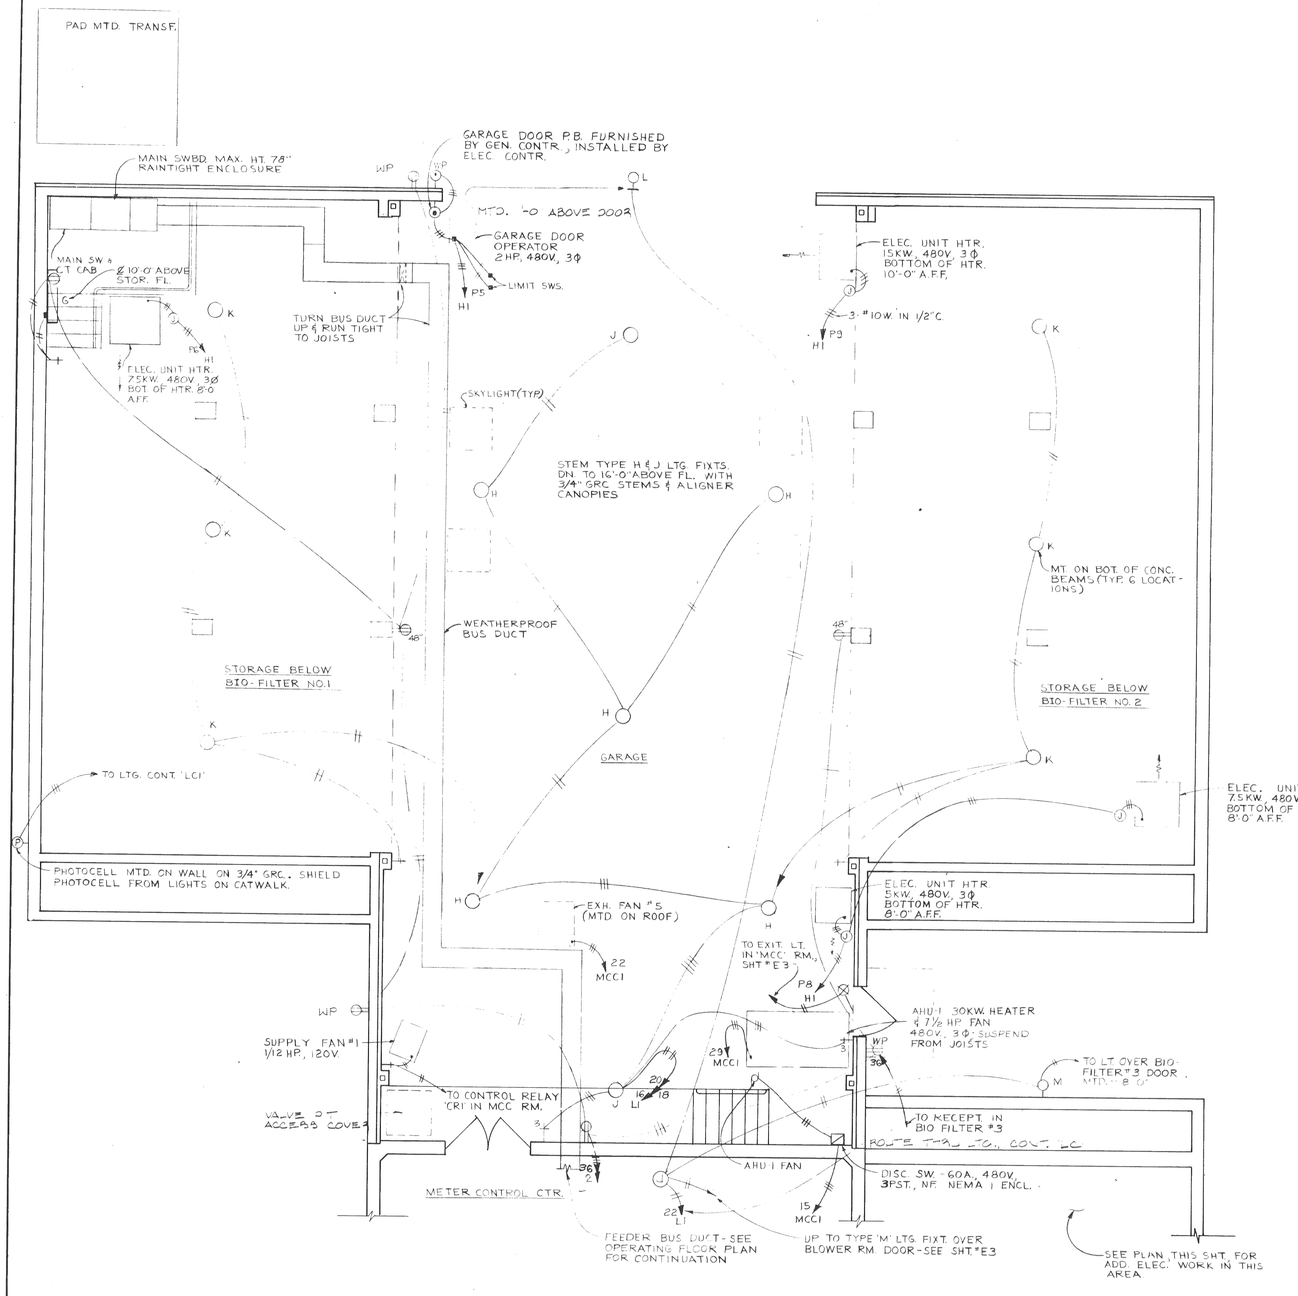

GARAGE AND BIO-FILTER 1&2 PLAN

SCALE : 3/16"=1'-0"

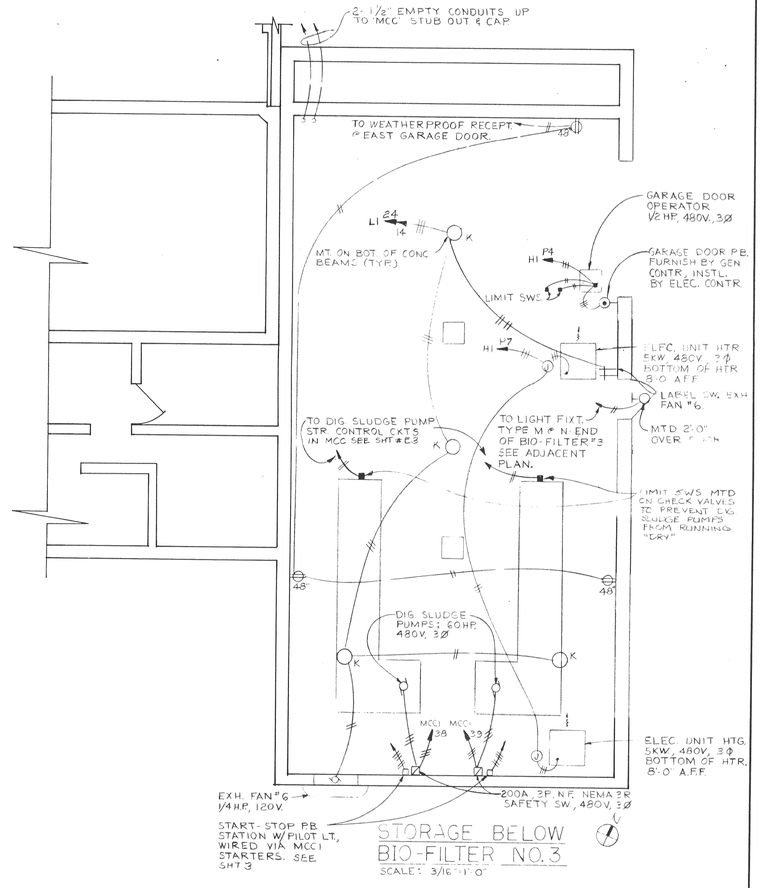

STORAGE BELOW BIO-FILTER NO. 3

SCALE: 3/16"=1'-0"

EPA PROJECT NO. C291090

E5

GBA
GEORGE BUTLER ASSOCIATES
CONSULTING ENGINEERS/ARCHITECTS
LANDSCAPE ARCHITECTS/PLANNERS

OFFICES:
SUITE 305-A FAIRWAY OFFICE CENTER
4210 JOHNSON DRIVE / SHAWNEE MISSION / KANSAS 66205
●1100 CITY CENTER SQUARE
1100 MAIN / KANSAS CITY / MISSOURI 64105
SUITE 134 LAKESIDE PLAZA II
8700 CORPORATE DRIVE / KANSAS CITY / MISSOURI 64120

WASTE WATER TREATMENT PLANT EXPANSION

GARAGE & BIO-FILTER PLAN

ELECTRICAL

CITY OF O'FALLON, MISSOURI

JOB NO.	79-2065
DATE	30 JULY 81
SCALE	3/16"=1'-0"
SHEET NO.	84 OF 88

DESIGNED BY: DBR | DRAWN BY: SPW | CHECKED BY: HHJ