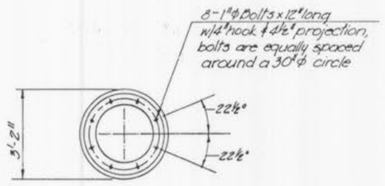

PLAN

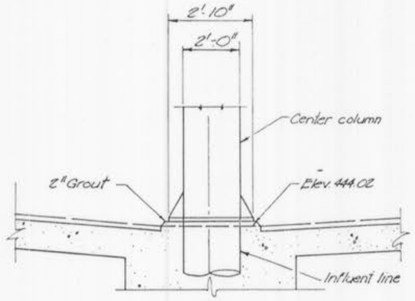

SECTION

CENTER COLUMN SUPPORT

SCALE : 3/8" = 1'-0"

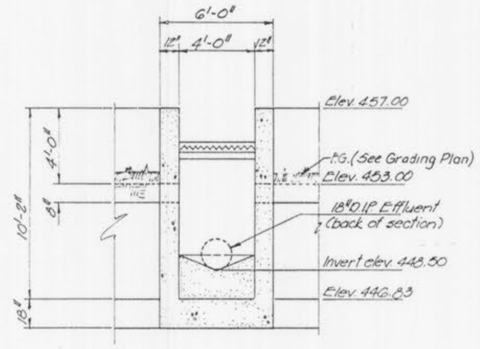

EFFLUENT BOX

2 / C11.01 **SECTION**

SCALE : 1/4" = 1'-0"

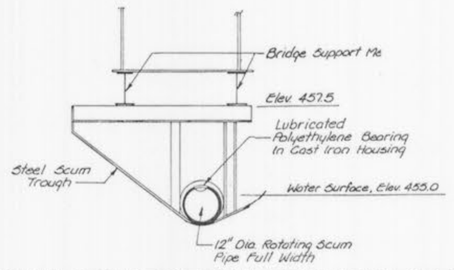

SCUM COLLECTION TROUGH DETAIL

SCALE : N.T.S.

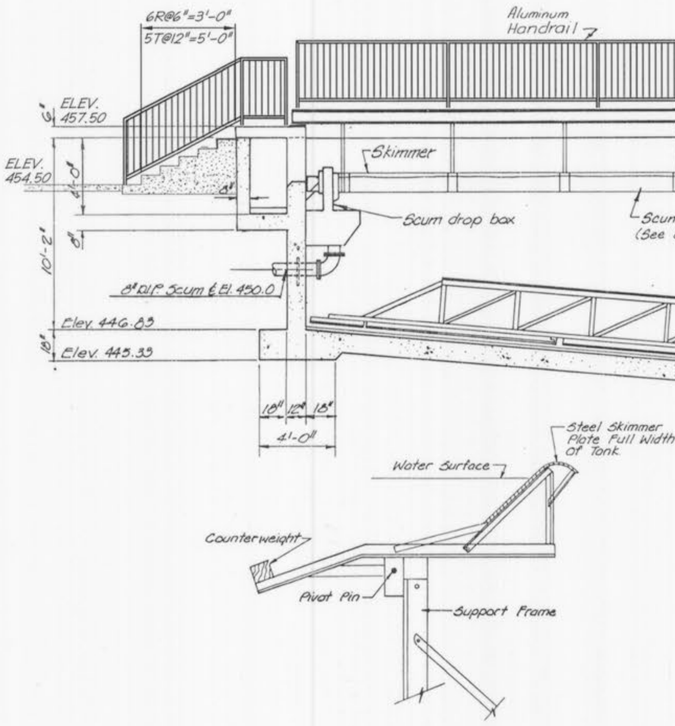

DUCKING SKIMMER DETAIL

SCALE : N.T.S.

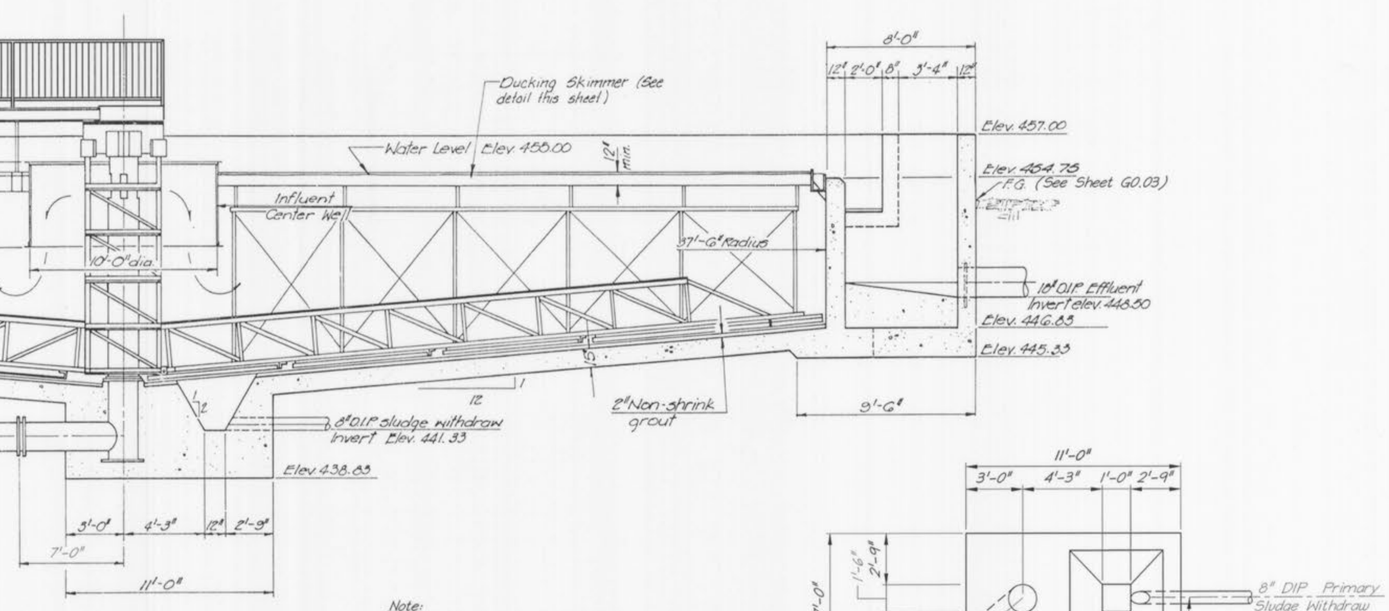

TYPICAL PRIMARY CLARIFIER

1 / C11.01 **SECTION**

SCALE : 1/4" = 1'-0"

(Some items shown are out of true position. For oreintation See Sheet No. C11.01)

Note:
Weir plate and Scum baffle details for Details. See Sheet No. G0.18

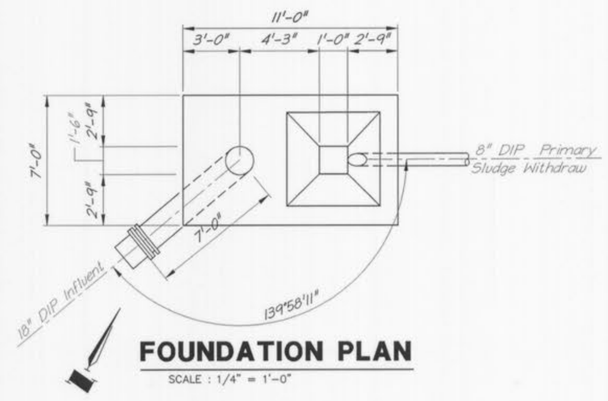

FOUNDATION PLAN

SCALE : 1/4" = 1'-0"

GEORGE BUTLER ASSOCIATES, INC.
Engineers • Architects
Kansas • Missouri • Illinois

STATE OF MISSOURI
ROBERT J. RUSSINA
NUMBER E-20054
10/10/01

WASTEWATER TREATMENT PLANT EXPANSION
PRIMARY CLARIFIER NO. 4
SECTIONS, DETAIL AND PLANS
CITY OF O'FALLON, MISSOURI

JOB NO.: 9234
DATE: 10-08-2001

DESIGNED BY: TMS
DRAWN BY: RGA/DMH
CHECKED BY: RJR/TMS

SHEET NUMBER
C11.02

K:\Client\Ofallon\9234\dwg\Primary\92340700.dwg Layout: C11.02 -- Wednesday, October 03, 2001, 3:43pm -- Copyright 2001, George Butler Associates, Inc.