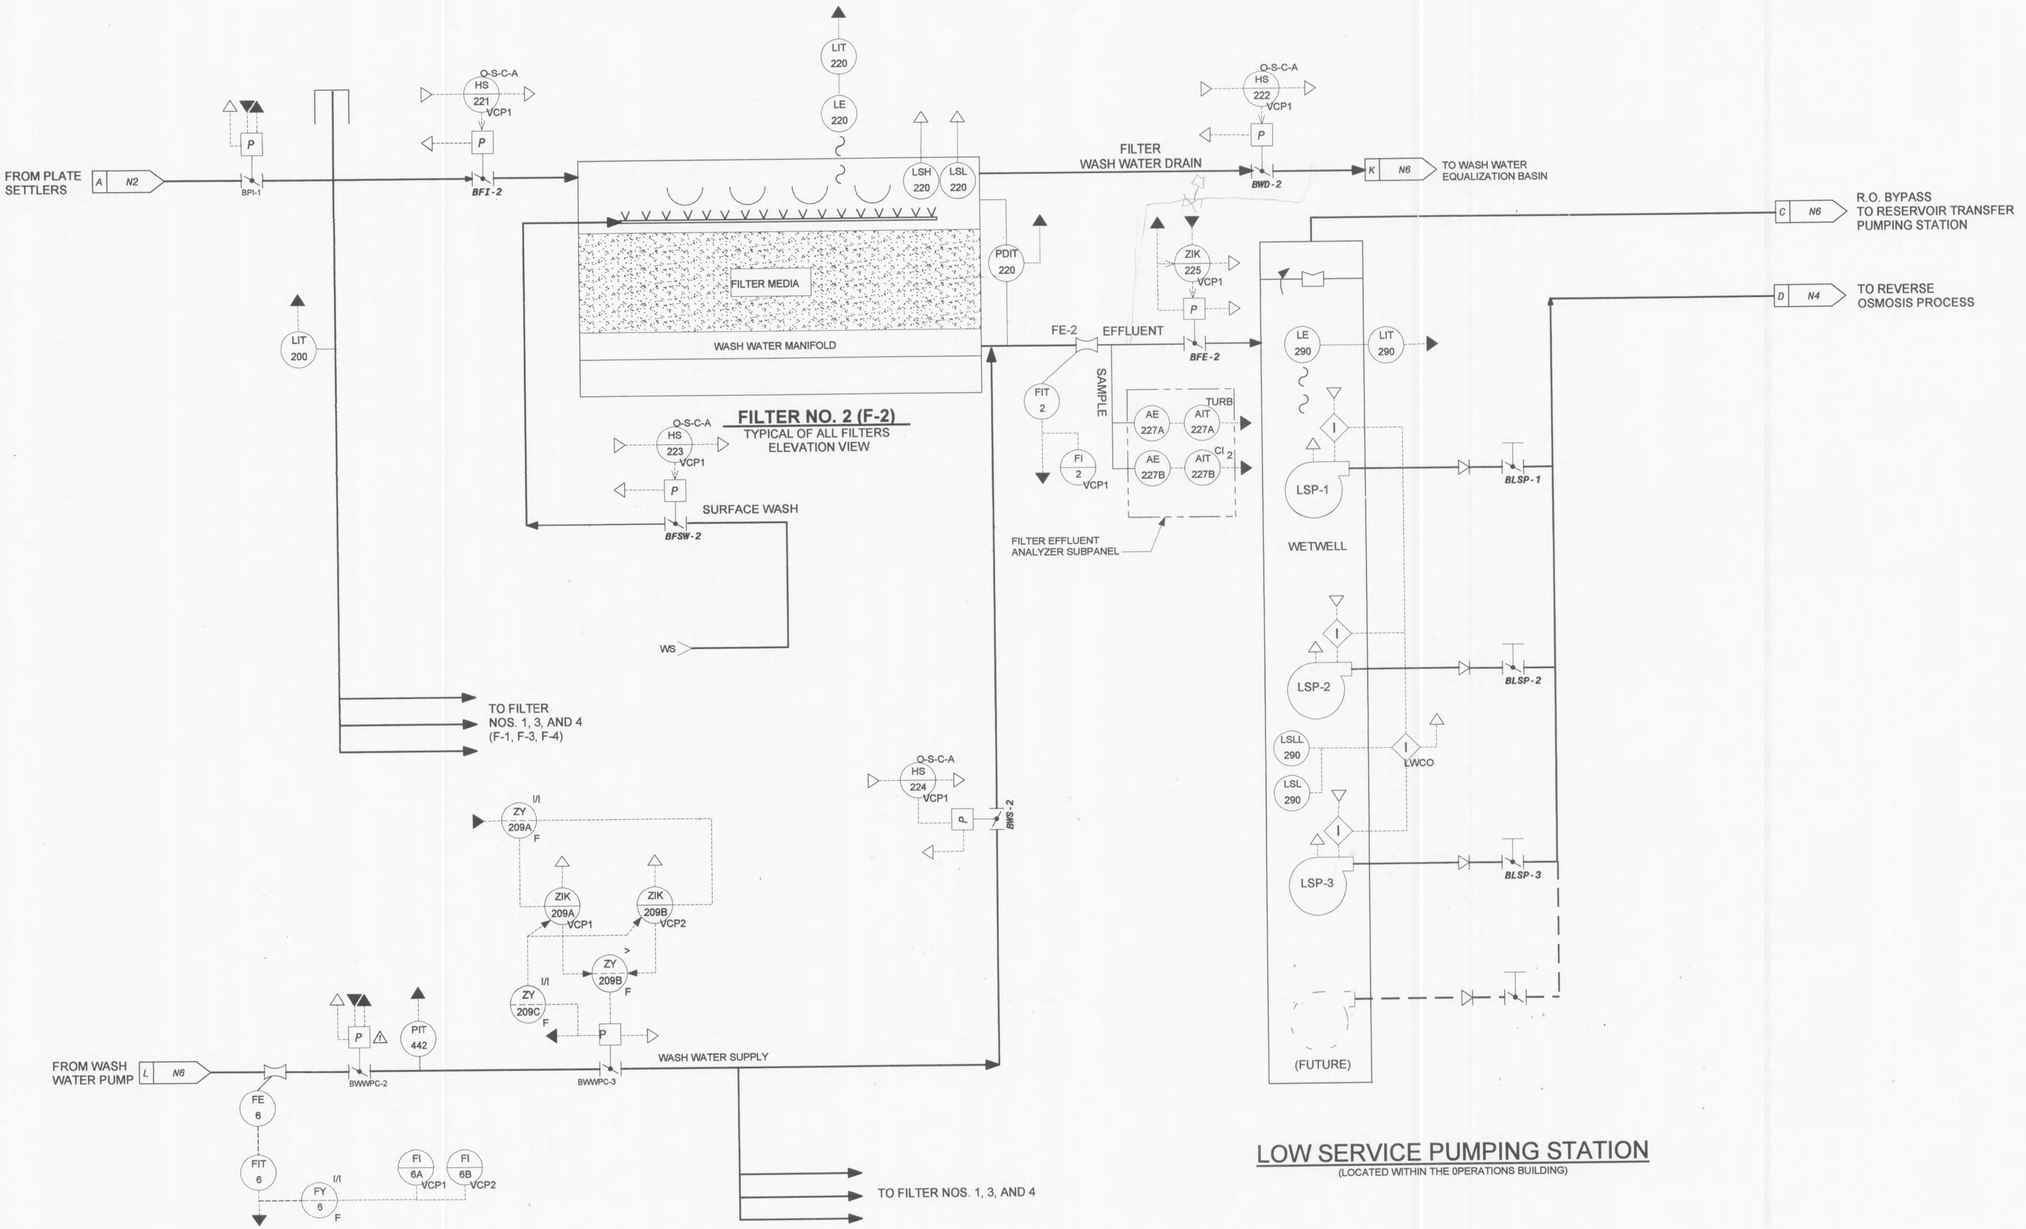

LOW SERVICE PUMPING STATION
(LOCATED WITHIN THE OPERATIONS BUILDING)

NO.	BY	CK	APP	REVISIONS AND RECORD OF ISSUE
2				CONFORMED TO CONSTRUCTION RECORDS
1				ADDENDUM

DATE
CYGNET ID:
SAVED:
DWG VER #:
PLOTTED:
USER:

XREF1 ID:
XREF2 ID:
XREF3 ID:
XREF4 ID:
XREF5 ID:
SW:

"THIS DRAWING WAS ORIGINALLY APPROVED FOR CONSTRUCTION BY JOHN E. ROUSH JR. ON 10/08/01 AND SEALED BY JOHN E. ROUSH JR. A LICENSED PROFESSIONAL ENGINEER IN THE STATE OF MISSOURI, NO. E-28417"

BLACK & VEATCH Corporation
St. Louis, Missouri

CITY OF O'FALLON, MISSOURI
WATER TREATMENT PLANT
FILTERS AND LOW SERVICE PUMPS
P & ID

DESIGNED:	KBV/JER
DETAILED:	KBV/JER
CHECKED:	MJP
APPROVED:	JER
DATE:	10/08/01

PROJECT NO.
97515

N3

SHEET
76 OF

97515-300-I-T00000E0N