DEMOLITION PLAN LEGEND:

(ATG)	ADJUST TO GRADE
(TBR)	TO BE REMOVED
(TBR&R)	TO BE REMOVED & REPLACED
(TBRel)	TO BE RELOCATED
(UIP)	USE IN PLACE
— — —	APPROXIMATE SAWCUT LINE

ADDITIONAL DEMOLITION NOTES:

1. THE DARK ITEMS ON THE DEMOLITION PLAN ARE TO BE REMOVED. THE SCREENED ITEMS ARE EITHER TO REMAIN OR WILL BE CONSTRUCTED.
2. THE CONTRACTOR IS RESPONSIBLE FOR ALL UTILITY COMPANY COORDINATION AND SCHEDULING.
3. ANY EXISTING LIGHT POLES, UTILITY POLES, OVERHEAD ELECTRIC & TELEPHONE WIRES, AND/OR UNDERGROUND ELECTRIC OR FIBER OPTICS MARKED TO BE REMOVED AND/OR RELOCATED ARE TO BE DONE SO BY THE CONTRACTOR. THE CONTRACTOR MUST COORDINATE WITH AMEREN MISSOURI, AT&T, AND ANY ADDITIONAL COMPANIES WHO HAVE WIRES ON THESE POLES, PRIOR TO ANY WORK IN THIS AREA. REFER TO THE ELECTRICAL PLANS FOR NEW LOCATIONS AND FURTHER INFORMATION.
4. REMOVALS OF SIDEWALK, CURB & GUTTER, PAVEMENT, ETC. SHALL BE TO NEXT JOINT.
5. EXISTING TREES MARKED TO BE USED IN PLACE (UIP) SHALL BE PROTECTED FROM DAMAGE DURING CONSTRUCTION.

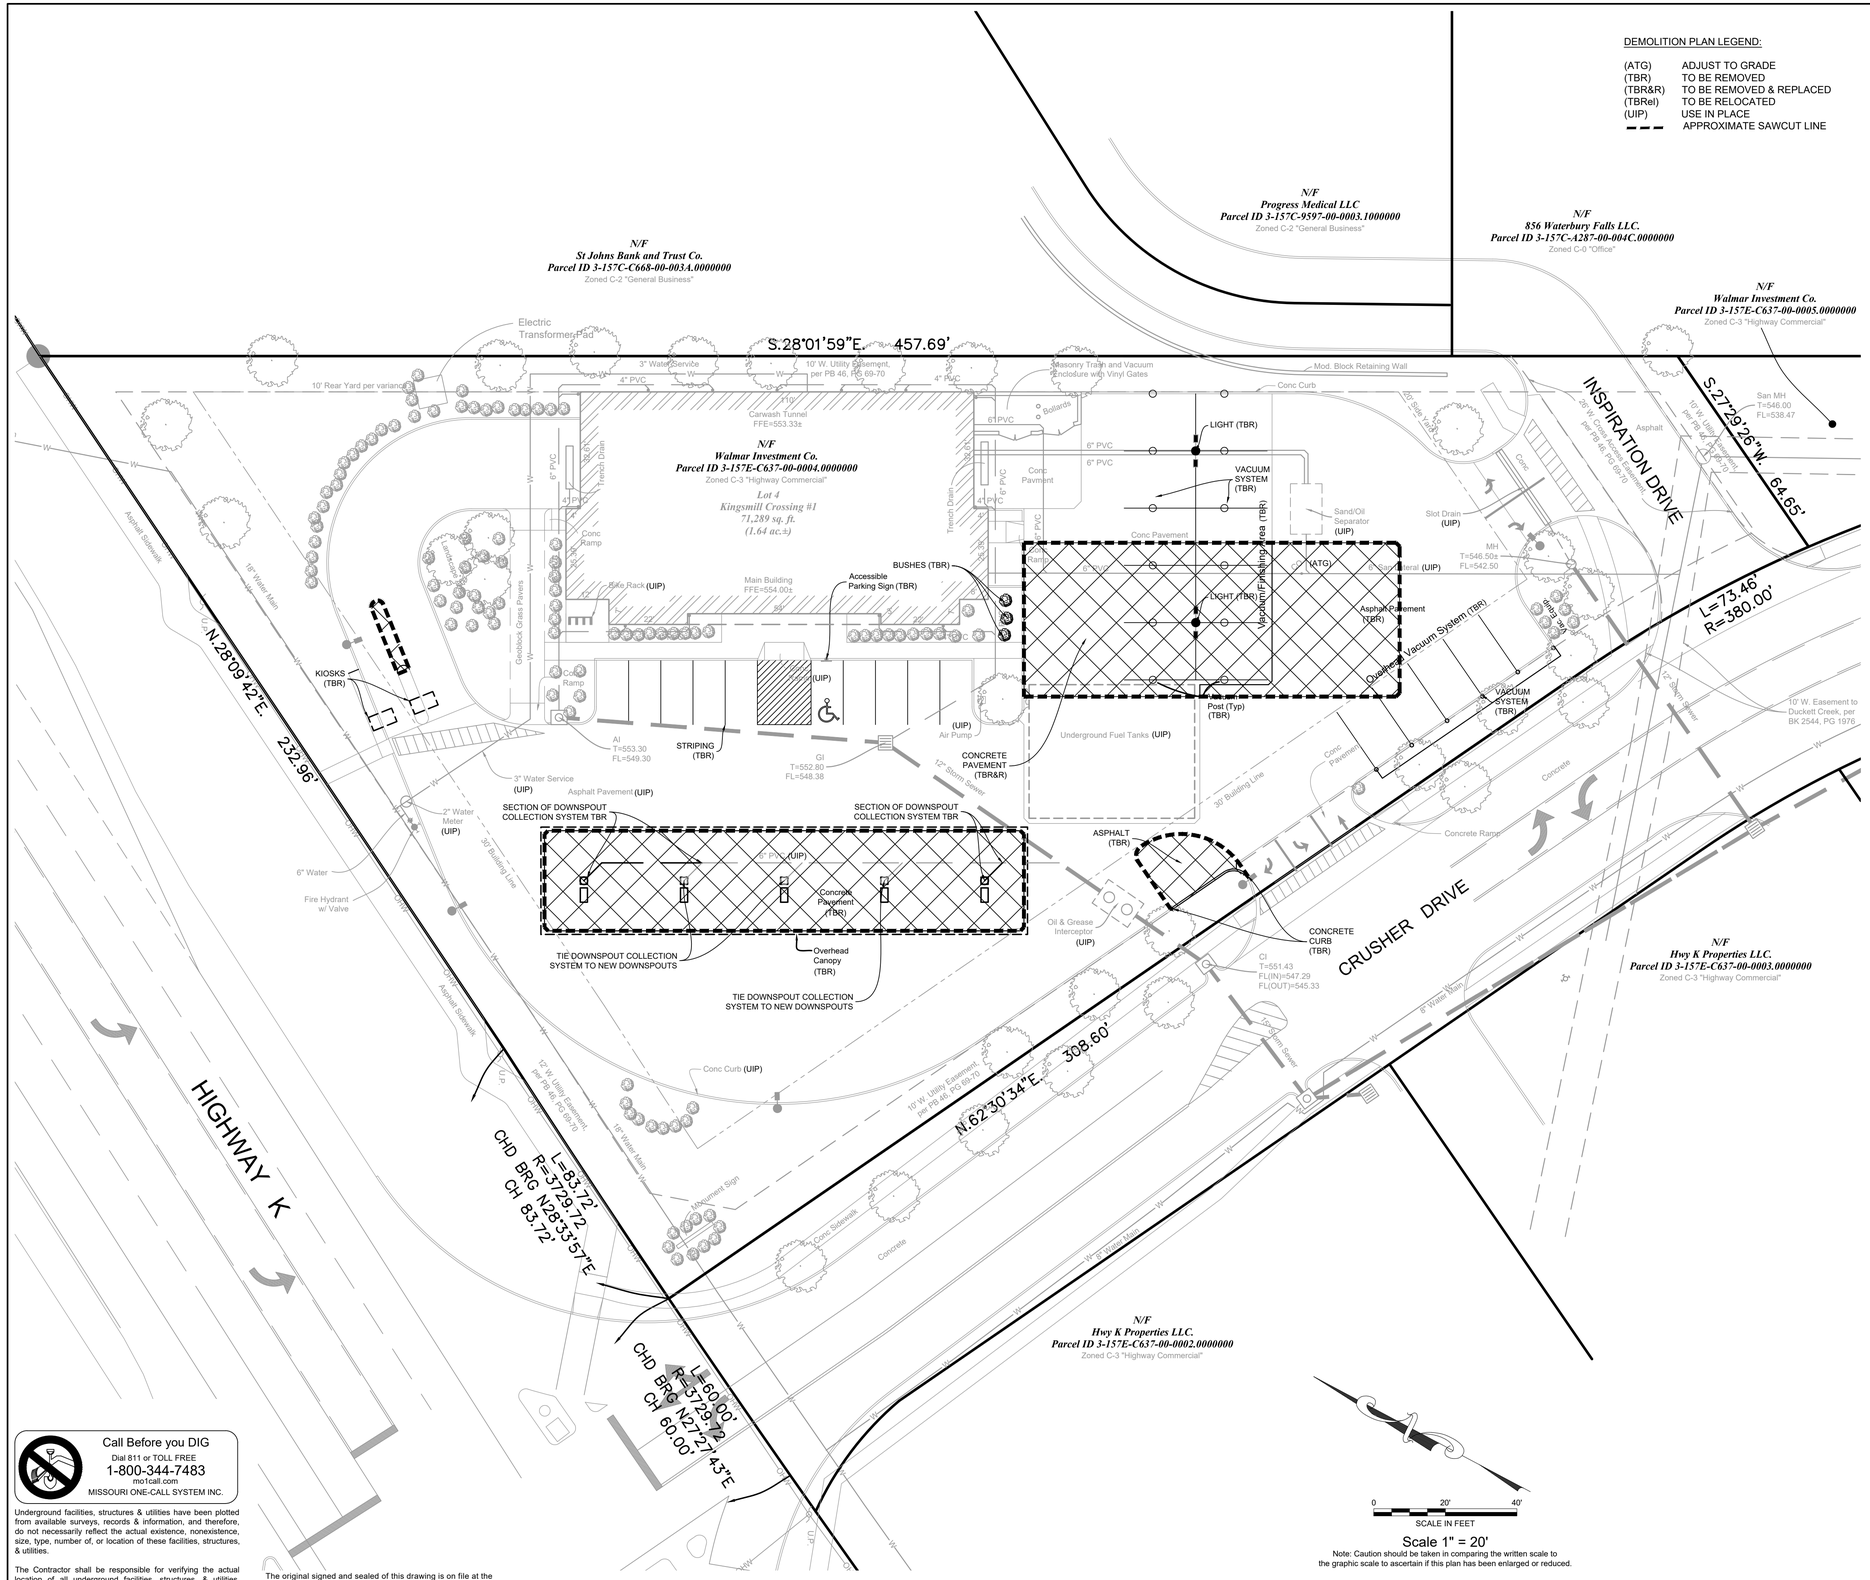

Scale 1" = 20'

Note: Caution should be taken in comparing the written scale to the graphic scale to ascertain if this plan has been enlarged or reduced.

Call Before you DIG
Dial 811 or TOLL FREE
1-800-344-7483
mo1call.com
MISSOURI ONE-CALL SYSTEM INC.

Underground facilities, structures & utilities have been plotted from available surveys, records & information, and therefore, do not necessarily reflect the actual existence, nonexistence, size, type, number of, or location of these facilities, structures, & utilities.

The Contractor shall be responsible for verifying the actual location of all underground facilities, structures, & utilities, either shown or not shown on these plans. The underground facilities, structures, & utilities shall be located in the field prior to any grading, excavation or construction of improvements. These provisions shall in no way absolve any party from complying with the Underground Facility Safety and Damage Prevention Act.

The original signed and sealed of this drawing is on file at the office of The Clayton Engineering Company. Any modifications to this drawing shall release said The Clayton Engineering Company. the Engineer and/or Surveyor whose seal appears hereon from any liability resulting from said unauthorized modifications. The signed and sealed original is the official document and shall take precedence over any digital version.

Copyright 2021
Clayton Engineering Co.
All Rights Reserved

the clayton engineering company, inc.
ENGINEERS • SURVEYORS • PLANNERS
225 WELLS ROUTE 141
ST. LOUIS, MISSOURI 63011-2201
(314) 692-8888 FAX: (314) 692-8888 claytoneng.com
MO Cert. of Authority - Prof. Engineering #000267 & Prof. Surveying #000314
IL Expir. Financial & Prof. Reg. Prof. Design & Engineering Corp. #184.000079

REVISIONS

Prepared for:

WATERWAY GAS & WASH
727 Goddard Avenue
Chesterfield, MO 63005
(636) 537-1111

SITE DEMOLITION PLAN

WATERWAY GAS & WASH

3995 Crusher Dr.
O'Fallon, MO 63368

STATE OF MISSOURI
JOHN R. WILLHITE
PE-2018000295
PROFESSIONAL ENGINEER
07-29-2021

Designed	JRW
Drawn	JRW
Checked	JRW
Date	07-29-2021

Project Number
05048-2

Sheet Number
C2

FILE: G:\Drive\05048-2_WW OFallon\Plans\SitePlan - 05048-2.dwg
PLOTTED: 7/29/2021 1:23 PM
F.B.