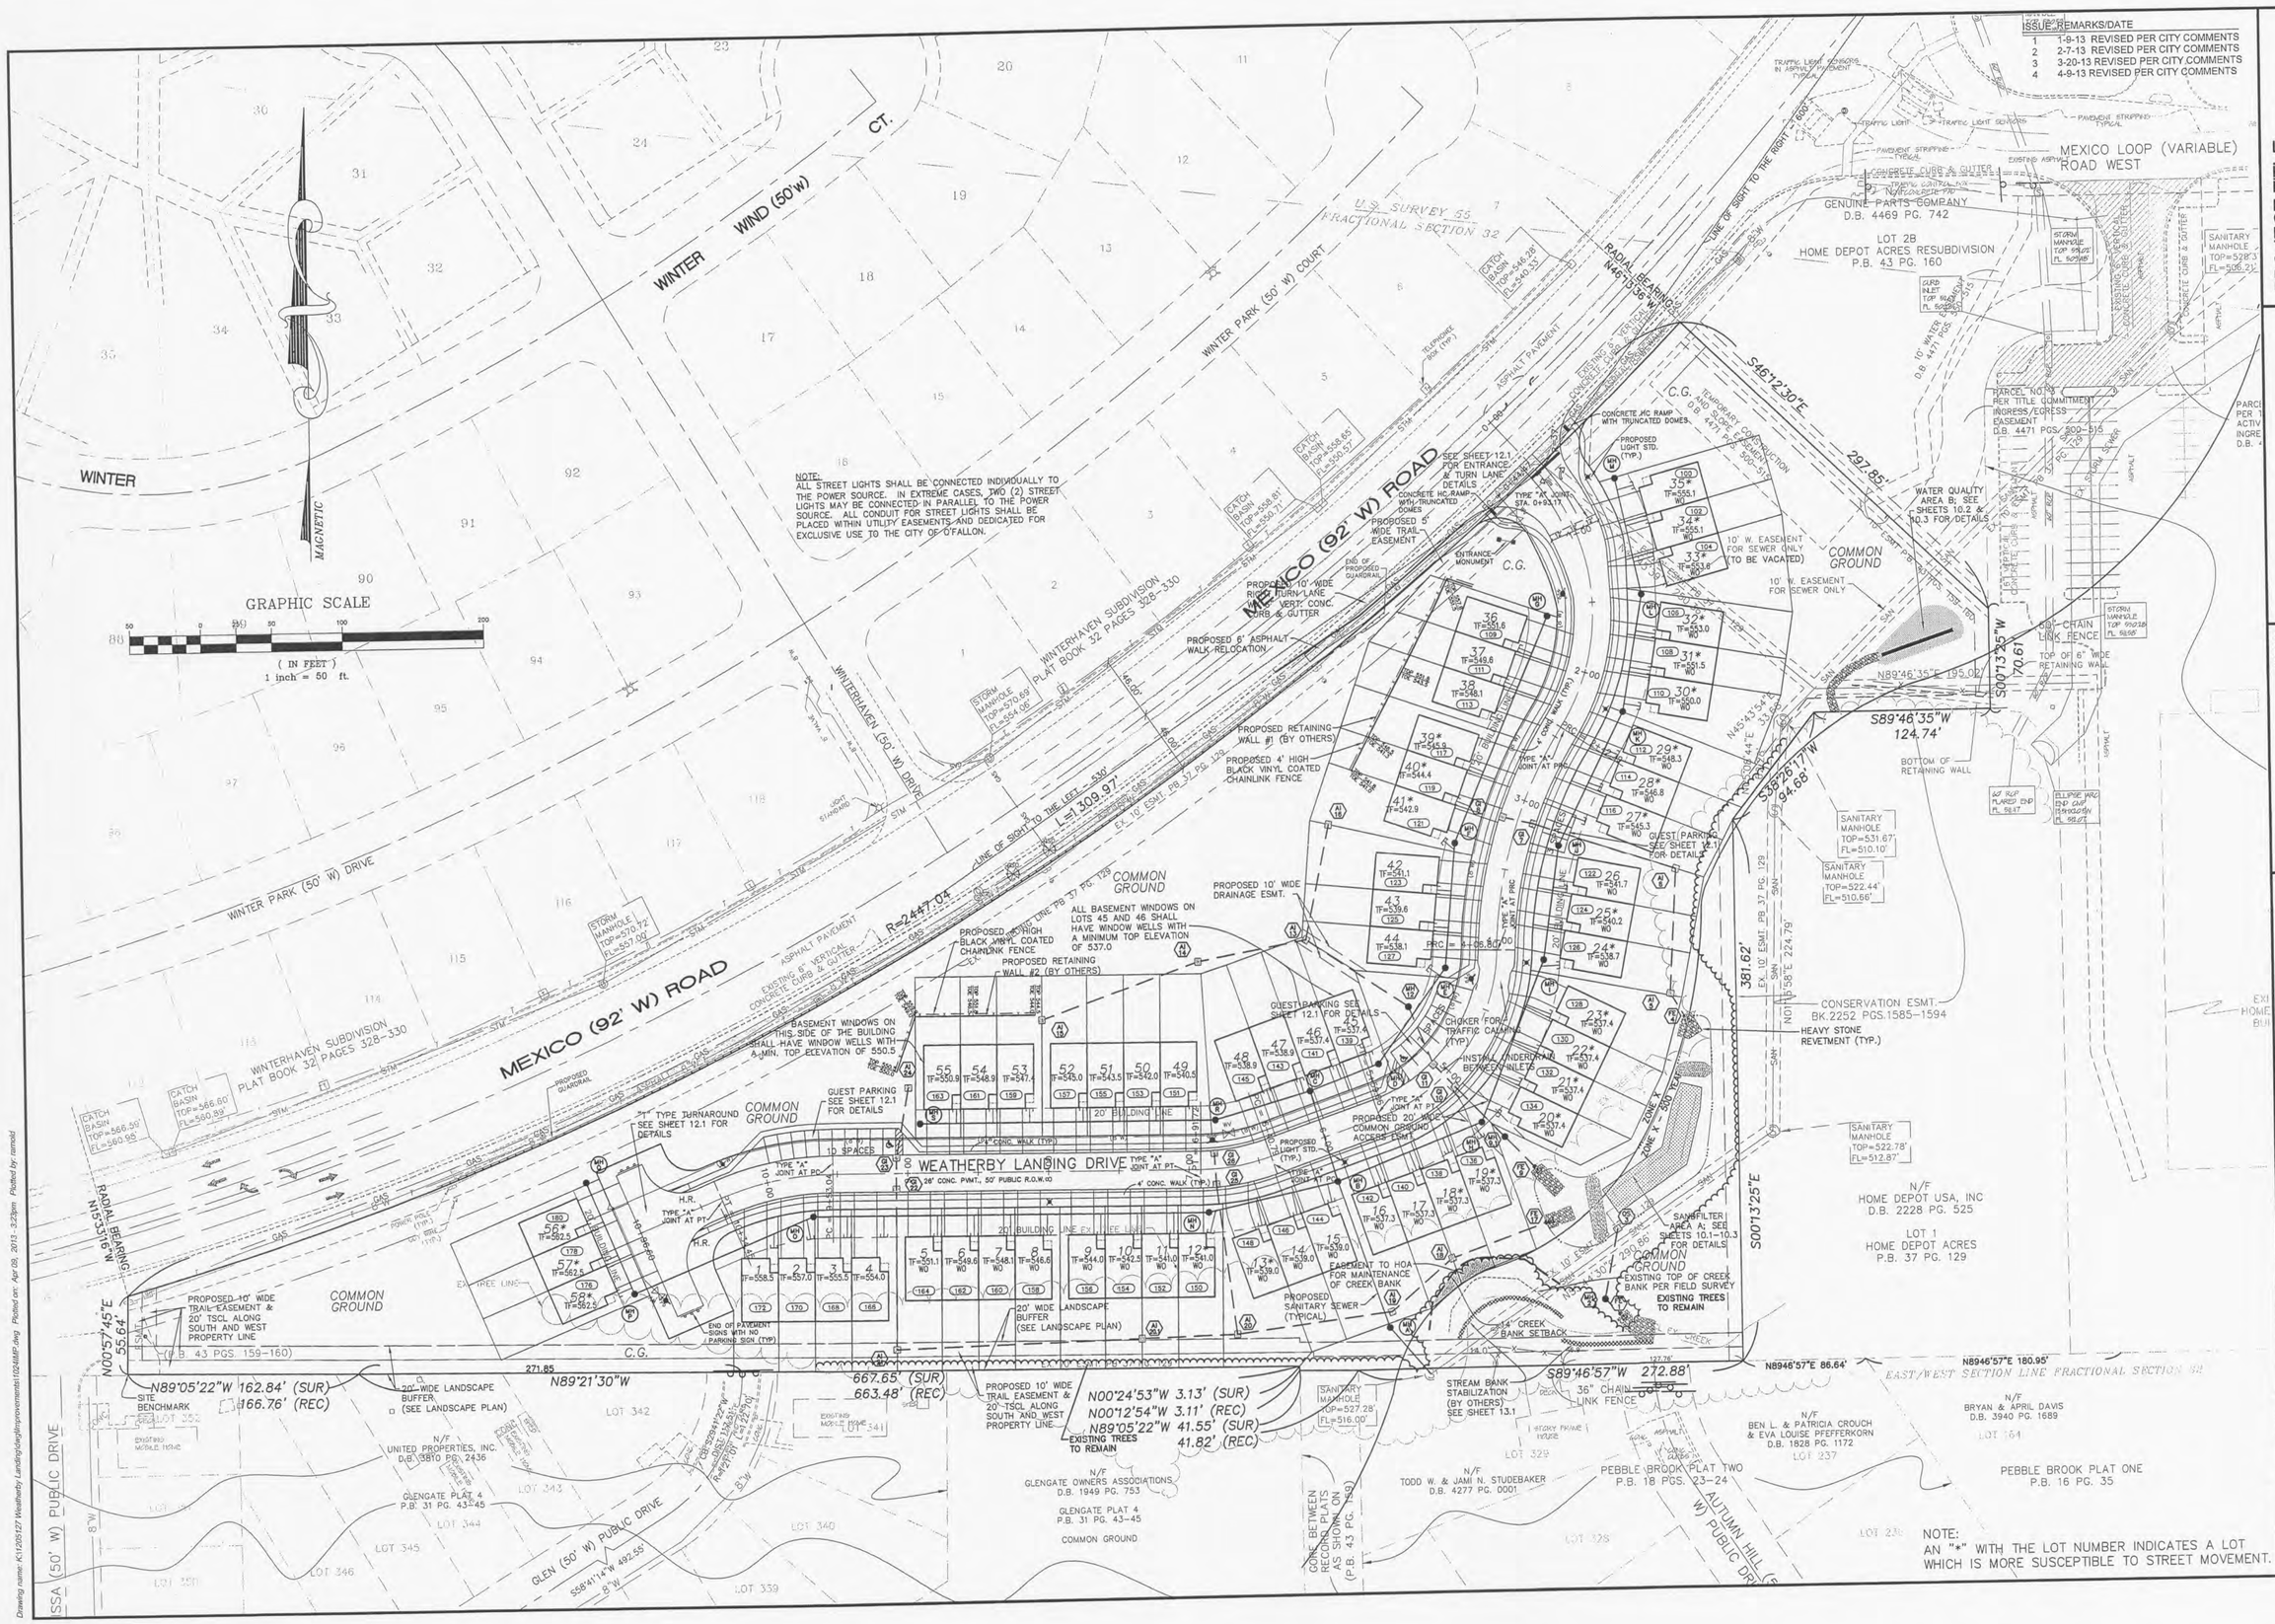


| ISSUE | REMARKS/DATE |
|---|---|
| 1 | 1-9-13 REVISED PER CITY COMMENTS |
| 2 | 2-7-13 REVISED PER CITY COMMENTS |
| 3 | 3-20-13 REVISED PER CITY COMMENTS |
| 4 | 4-9-13 REVISED PER CITY COMMENTS |

PROJECT TITLE

# WEATHERBY LANDING

O'FALLON, MISSOURI


THE STERLING CO.
ENGINEERS & SURVEYORS
5055 New Baumgartner Road
St. Louis, Missouri 63129
Ph 314-487-0440 Fax 314-487-8944
www.sterling-eng-sur.com
Corporate Certificate of Authority #001348


The Professional Engineer's seal and signature affixed to this sheet applies only to the material and items shown on this sheet. All drawing, instruments or other documents not exhibiting this seal and signature shall not be considered prepared by this engineer, and the engineer expressly disclaims any and all responsibility for such plans, drawings or documents not exhibiting this seal and signature.

STATE OF MISSOURI
RODNEY ARNOLD
NUMBER PE-2002016612
PROFESSIONAL ENGINEER

Date: 4/9/2013
RODNEY ARNOLD
License No. PE-2002016612
Civil Engineer

MCBRIDE & SON HOMES LAND DEVELOPMENT, INC.
16091 SWINGLEY RIDGE ROAD, STE. 300
CHESTERFIELD, MISSOURI 63017
Ph. 636-537-2000
www.mcbridehomes.com

SITE PLAN

P+Z No. 1305.05
City No.
Date: 11/12/2012
Job No. 12-05-127

Page No.
4.1
IMP

NOTE:
AN "*" WITH THE LOT NUMBER INDICATES A LOT WHICH IS MORE SUSCEPTIBLE TO STREET MOVEMENT.

Drawing name: K:\1205127 Weatherby Landing\dwg\Improvements\1024IMP.dwg Plotted on: Apr 09, 2013 - 3:23pm Plotted by: ramold