✳ SECTIONS THROUGH SPLITTER ISNALDS AND ROUNDABOUT SHOWN FOR INFORMATION ONLY. SEE WARPING DETAILS FOR CONSTRUCTION DETAILS.

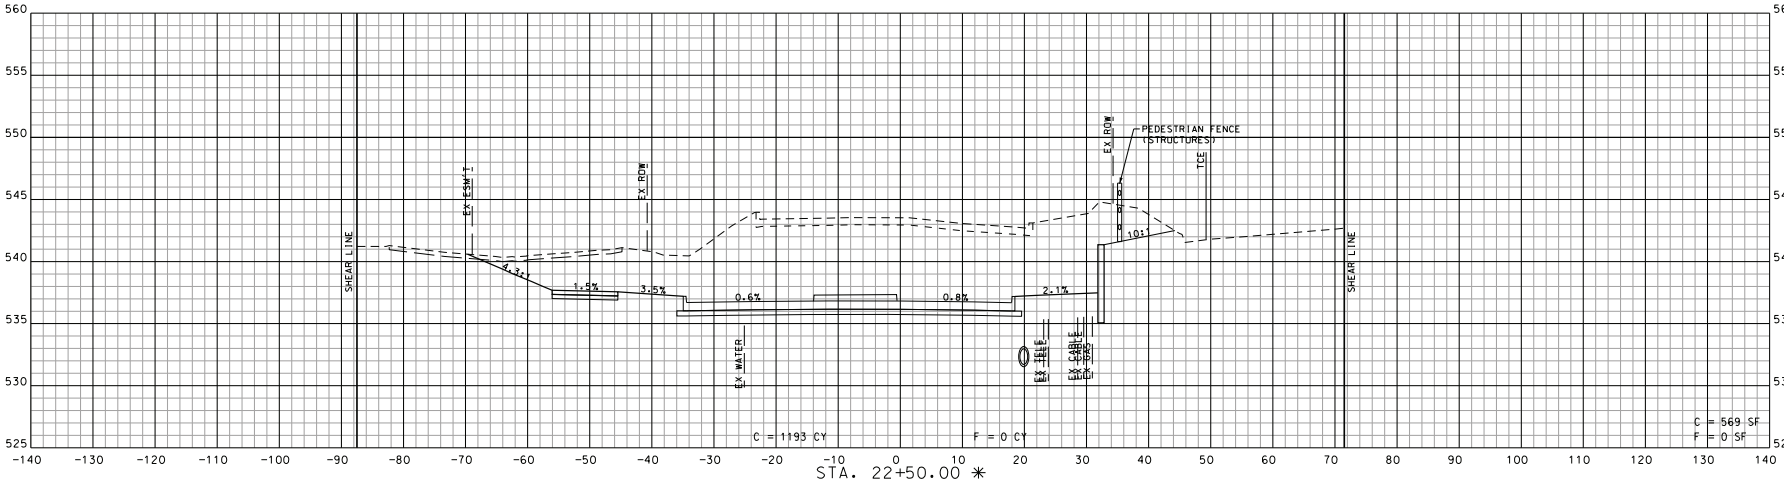

STA. 22+50.00 ✳

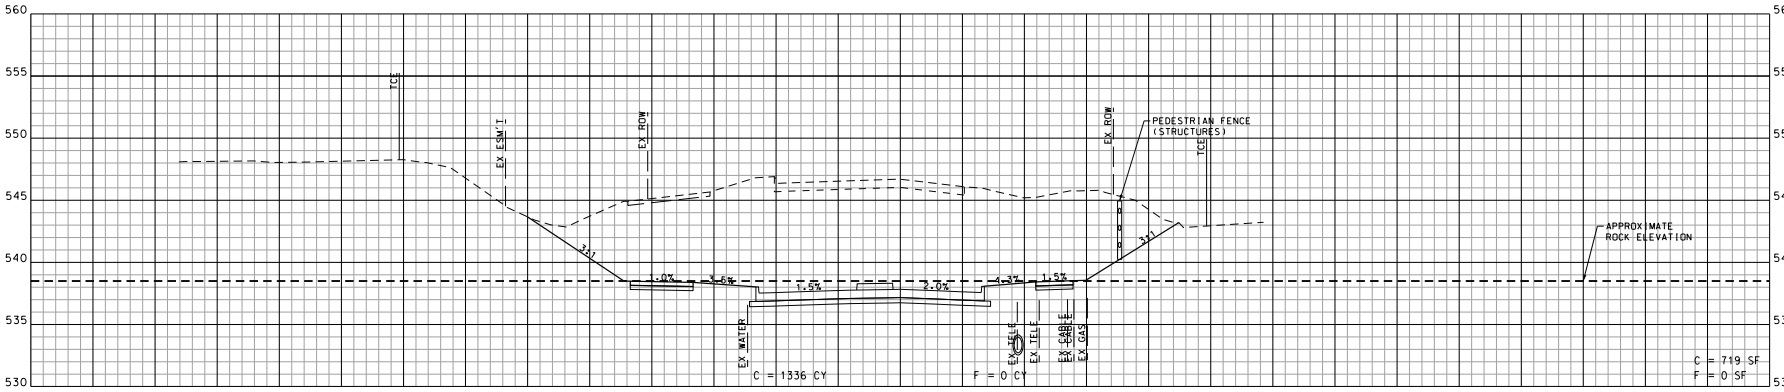

STA. 22+00.00 ✳

STA. 22+00.00 TO STA. 22+50.00

STATE OF MISSOURI
BENTLEY M. GEDRIS
NUMBER
PE-2010017818
PROFESSIONAL ENGINEER

DATE PREPARED	8/14/2024
DISTRICT	SL
STATE	MO
SHEET NO.	65
ROUTE	WELDON SPRING
OA JOB NO.	221150
EW GATEWAY ID.	7209-22
PROJECT NO.	CMAQ-7302(691)
BRIDGE NO.	N/A

DATE	DESCRIPTION

OATES
ST. LOUIS
720 Olive, Suite 700
St. Louis, MO 63101
tel 314-863-0001
fax 314-863-9931
MISSOURI DESIGN FIRM LICENSE NO. 001166
MISSOURI LAND SURVEY CORP LICENSE NO. 000970

CITY OF O'FALLON
ENGINEERING DEPARTMENT
100 NORTH MAIN STREET
O'FALLON, MO 63366
tel 636.379.5596

CROSS-SECTION SHEET
WELDON SPRING ROAD
SHEET 11 OF 20

IF A SEAL IS PRESENT ON THIS SHEET IT HAS BEEN ELECTRONICALLY SEALED AND DATED.

REV.