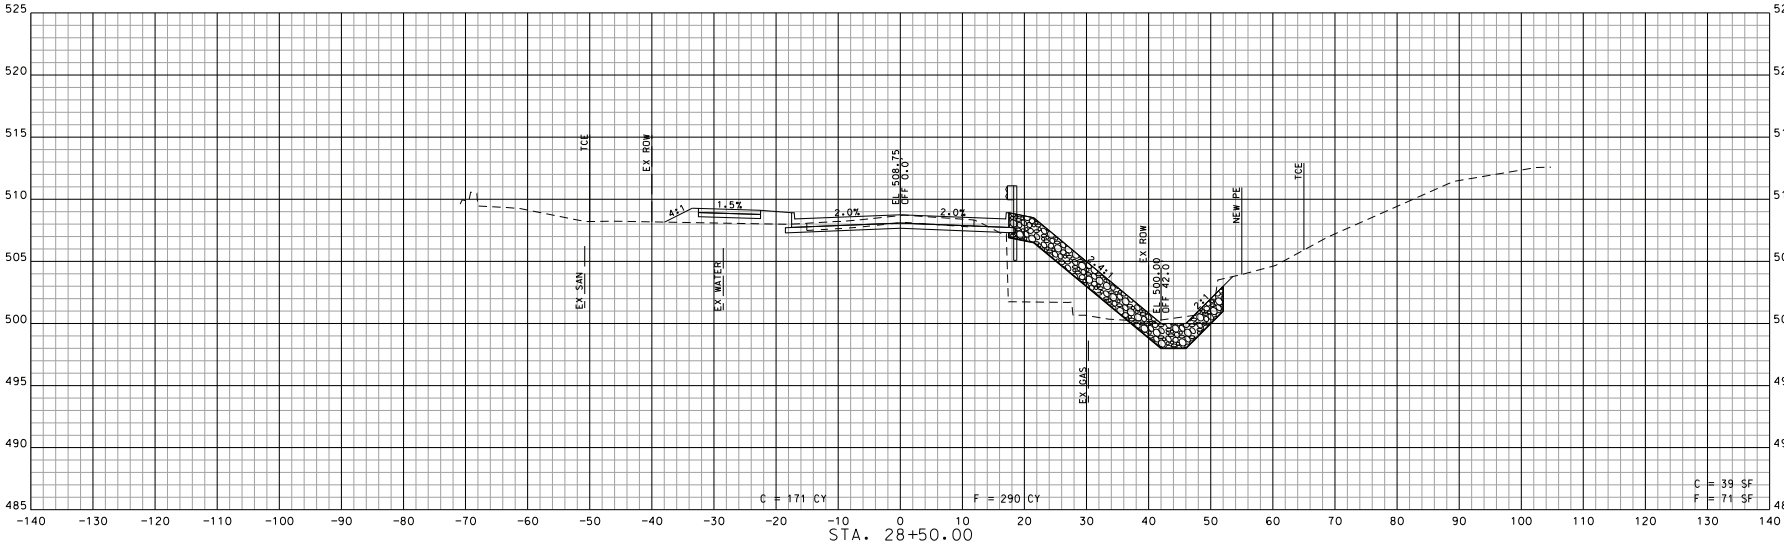

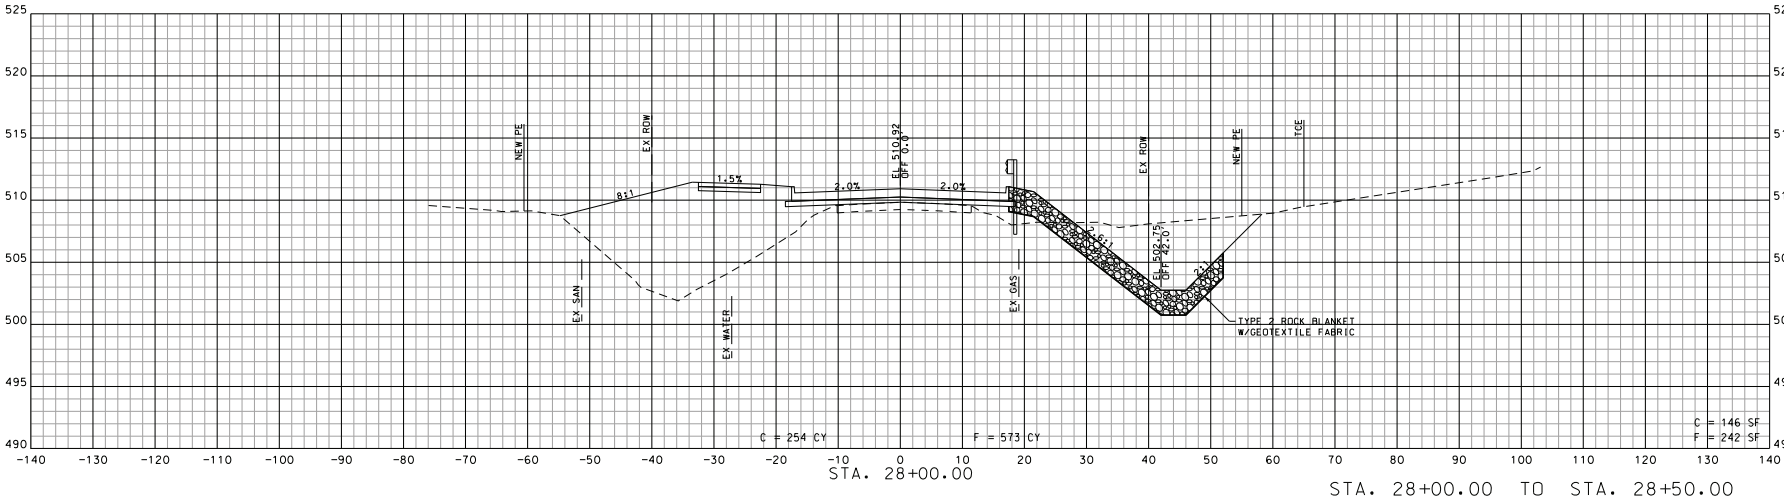

STA. 28+00.00 TO STA. 28+50.00

STATE OF MISSOURI
BENTLEY M. GEDRIS
NUMBER
PE-2010017818
PROFESSIONAL ENGINEER

DATE PREPARED	8/14/2024
DISTRICT	SL
STATE	MO
SHEET NO.	72
ROUTE	WELDON SPRING
OA JOB NO.	221150
EW GATEWAY ID.	7209-22
PROJECT NO.	CMAQ-7302(691)
BRIDGE NO.	N/A

DATE	DESCRIPTION

OATES
ST. LOUIS
720 Olive, Suite 700
St. Louis, MO 63101
tel 314.588.0101
fax 314.588.0881
MISSOURI DESIGN FIRM LICENSE NO. 001166
MISSOURI LAND SURVEY CORP LICENSE NO. 000970

CITY OF O'FALLON
ENGINEERING DEPARTMENT
100 NORTH MAIN STREET
O'FALLON, MO 63366
tel 636.379.5596

CROSS-SECTION SHEET
WELDON SPRING ROAD
SHEET 18 OF 20

REV.

IF A SEAL IS PRESENT ON THIS SHEET IT HAS BEEN ELECTRONICALLY SEALED AND DATED.

H:\P\221150\CADD\Microstation\CADD Sheets\009_Cross Sections.dgn 6:50:48 PM 8/14/2024