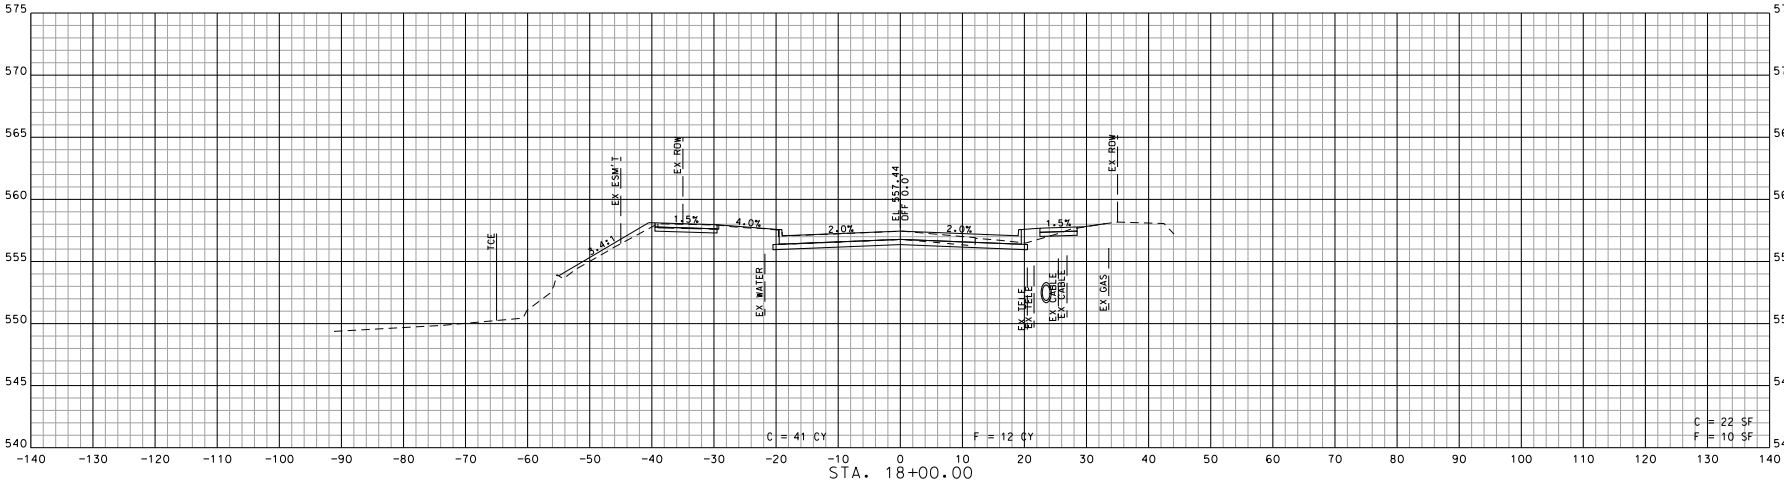

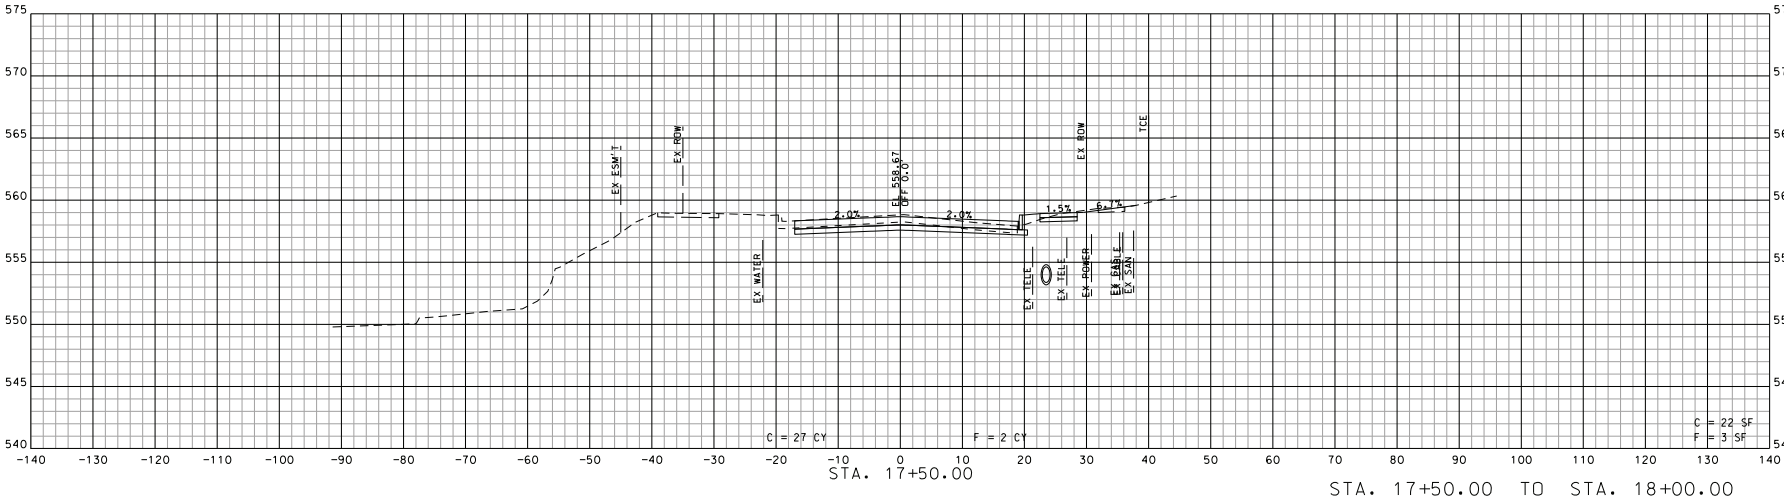

STA. 17+50.00 TO STA. 18+00.00

STATE OF MISSOURI
BENTLEY M. GEDRIS
NUMBER
PE-2010017818
PROFESSIONAL ENGINEER

DATE PREPARED	
8/14/2024	
DISTRICT	STATE
SL	MO
SHEET NO.	
60	
ROUTE	
WELDON SPRING	
OA JOB NO.	
221150	
EW GATEWAY ID.	
7209-22	
PROJECT NO.	
CMAQ-7302(691)	
BRIDGE NO.	
N/A	

DATE	DESCRIPTION

OATES
ST. LOUIS
720 Olive, Suite 700
St. Louis, MO 63101
tel 314.588.8301
MISSOURI DESIGN FIRM
LICENSE NO. 001166
MISSOURI LAND SURVEY CORP
LICENSE NO. 000070

CITY OF O'FALLON
ENGINEERING DEPARTMENT
100 NORTH MAIN STREET
O'FALLON, MO 63366
tel 636.379.5596

CROSS-SECTION SHEET
WELDON SPRING ROAD
SHEET 6 OF 20

REV.

IF A SEAL IS PRESENT ON THIS SHEET IT HAS BEEN ELECTRONICALLY SEALED AND DATED.