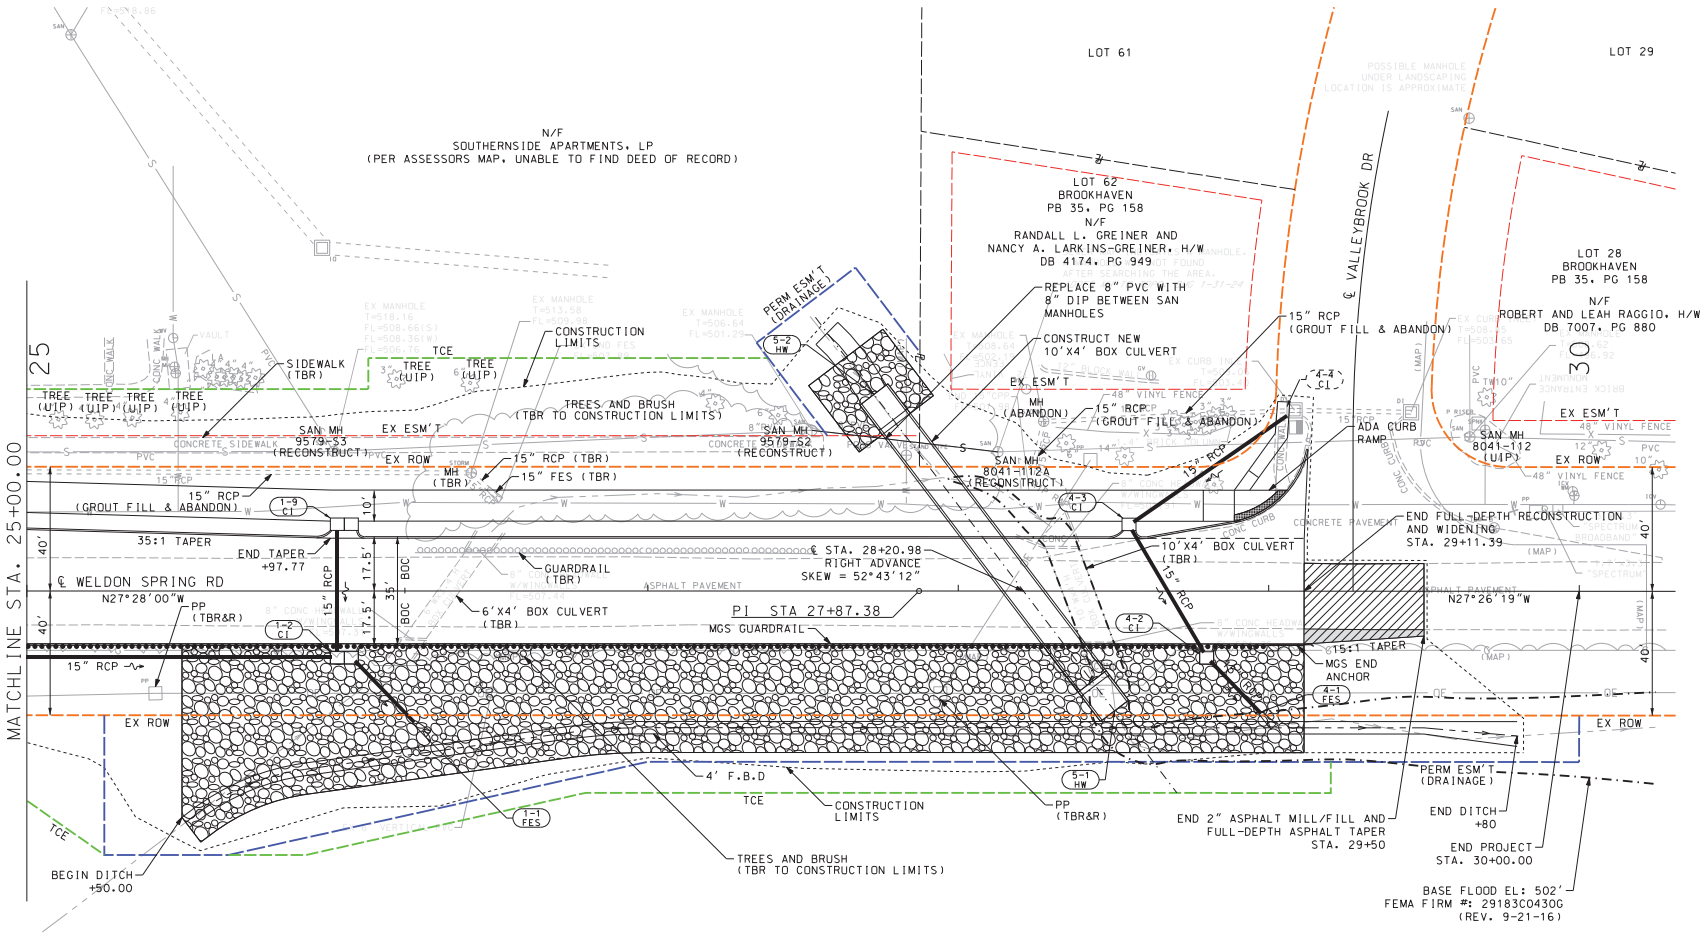

STATE OF MISSOURI
BENTLEY M. GEDRIS
PE-2010017818
PROFESSIONAL ENGINEER

DATE PREPARED	8/14/2024
DISTRICT	SL
STATE	MO
SHEET NO.	8
ROUTE	WELDON SPRING
OA JOB NO.	221150
EW GATEWAY ID.	7209-22
PROJECT NO.	CMAQ-7302(691)
BRIDGE NO.	N/A

DESCRIPTION

DATE

REV.

OATES
ST. LOUIS
720 Olive, Suite 700
St. Louis, MO 63101
tel 314.588.9331
MISSOURI DESIGN FIRM
LICENSE NO. 001166
MISSOURI LAND SURVEY CORP
LICENSE NO. 2006270

CITY OF O'FALLON
ENGINEERING DEPARTMENT
100 NORTH MAIN STREET
O'FALLON, MO 63366
tel 636.379.5596

PLAN SHEET
WELDON SPRING ROAD
SHEET 4 OF 6

IF A SEAL IS PRESENT ON THIS SHEET IT HAS BEEN ELECTRONICALLY SEALED AND DATED.

H:\P\221150\CADD\Microstation\CADD Sheets\005_Plan Sheets.dgn 5:51:53 PM 8/14/2024