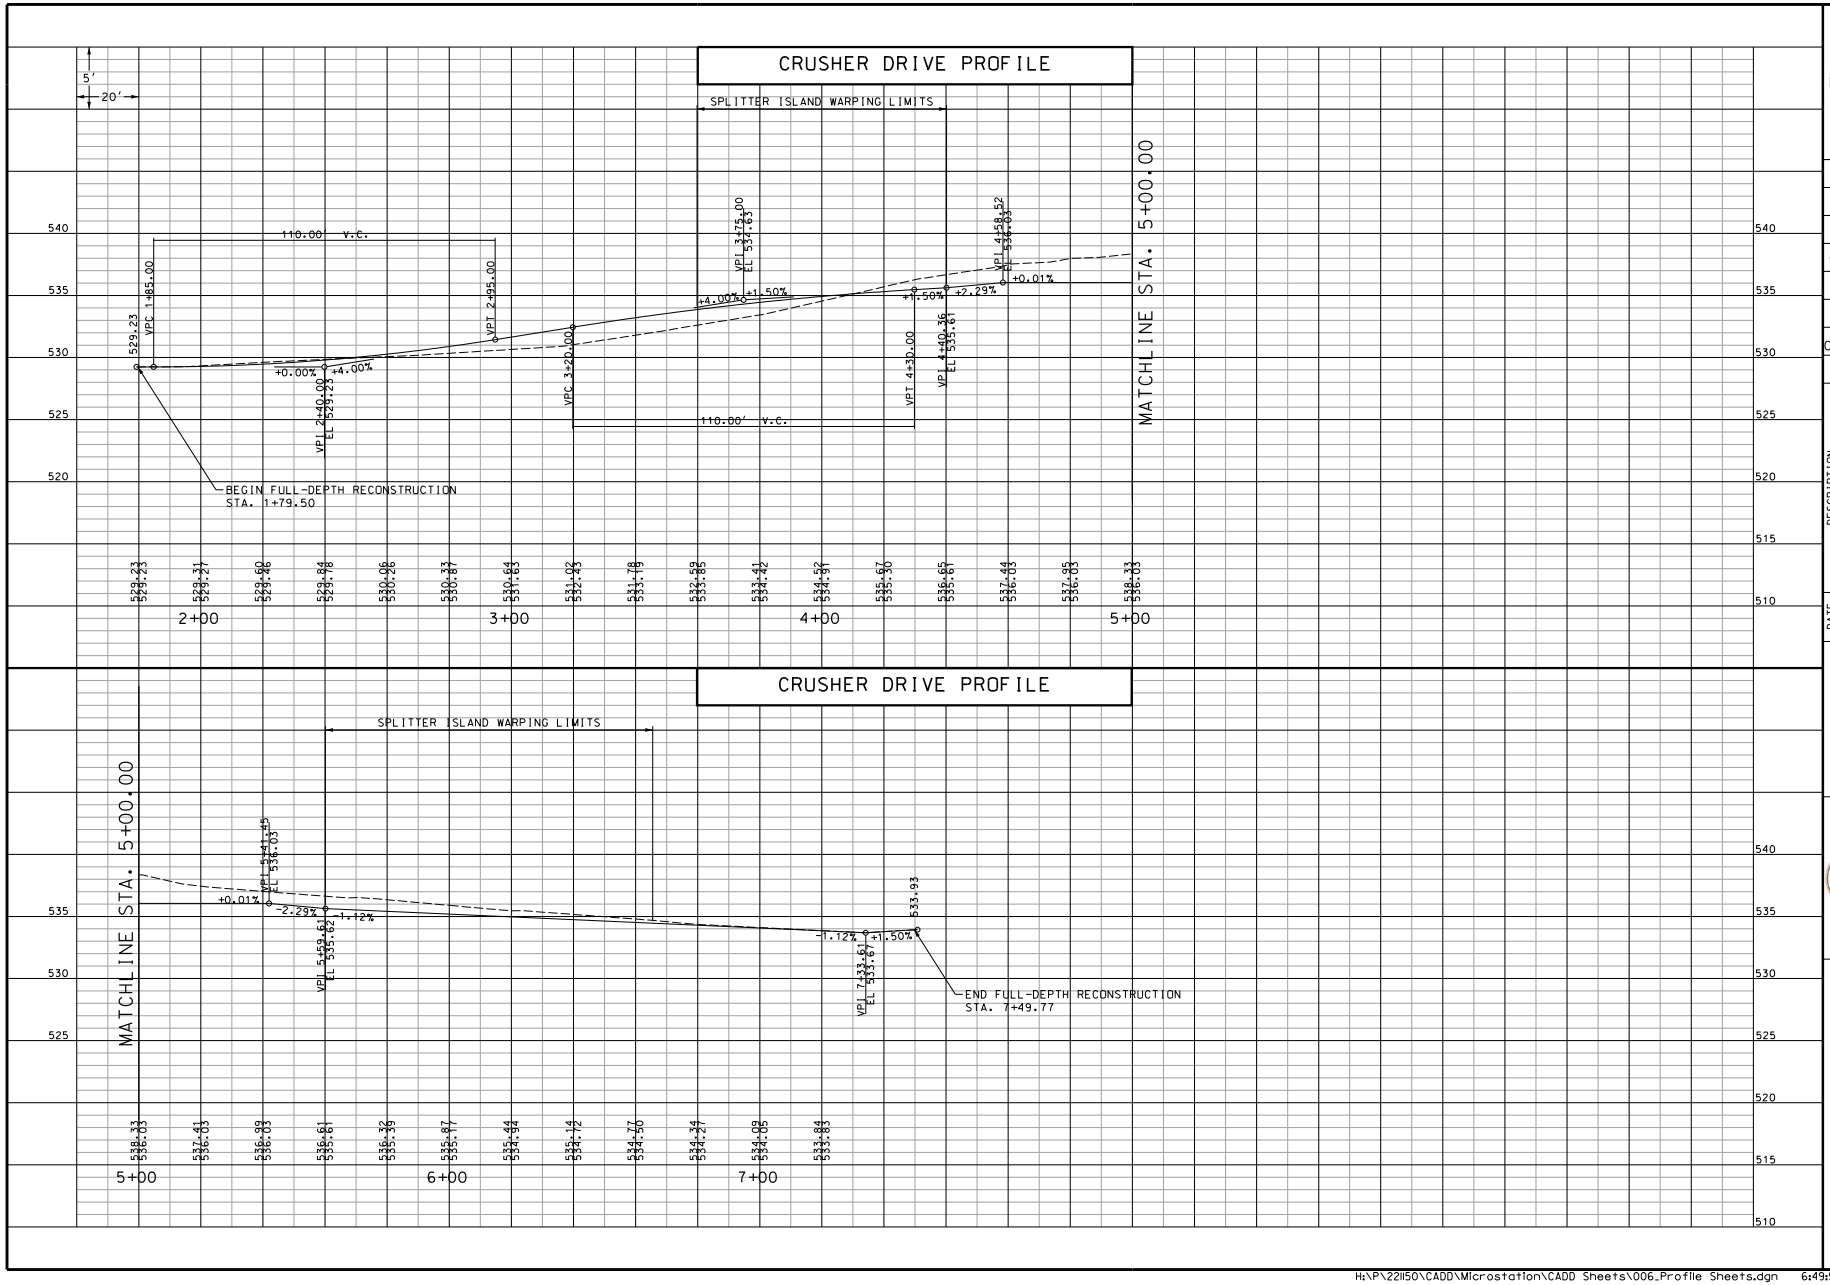

STATE OF MISSOURI
BENTLEY M. GEDRIS
NUMBER
PE-2010017818
PROFESSIONAL ENGINEER

DATE PREPARED
8/14/2024

DISTRICT	STATE
SL	MO

SHEET NO.
13

ROUTE
WELDON SPRING

OA JOB NO.
221150

EW GATEWAY ID.
7209-22

PROJECT NO.
CMAQ-7302(691)

BRIDGE NO.
N/A

DATE	DESCRIPTION

OATES
ST. LOUIS
720 Olive, Suite 700
St. Louis, MO 63101
tel 314-588-9001
fax 314-588-9331
MISSOURI DESIGN FIRM
LICENSE NO. 001166
MISSOURI LAND SURVEY CORP
LICENSE NO. 000970

CITY OF O'FALLON
ENGINEERING DEPARTMENT
100 NORTH MAIN STREET
O'FALLON, MO 63366
tel 636.379.5596

PROFILE SHEET
SHEET 3 OF 3

IF A SEAL IS PRESENT ON THIS SHEET IT HAS BEEN ELECTRONICALLY SEALED AND DATED.

REV.

H:\P\221150\CADD\Microstation\CADD Sheets\006_Profile Sheets.dgn 6:49:59 PM 8/14/2024