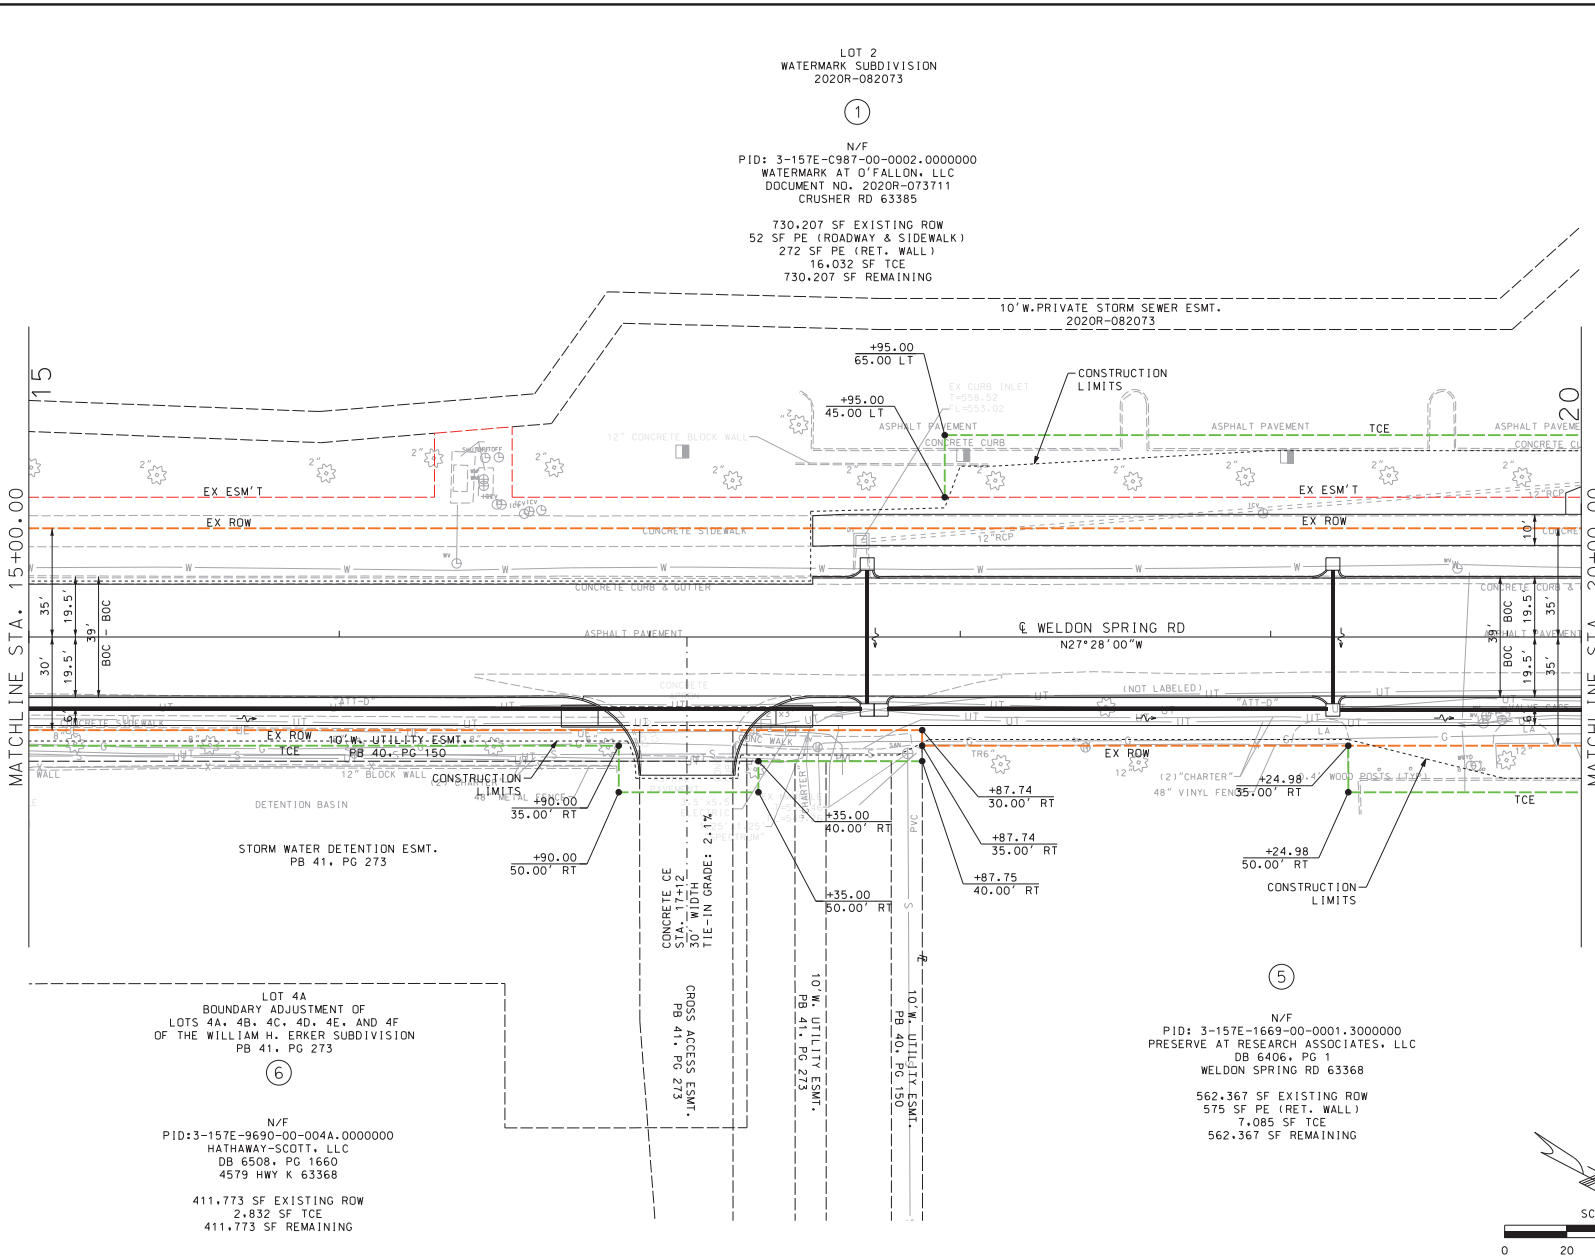

STATE OF MISSOURI
BENTLEY M. GEDRIS
NUMBER PE-2010017818
PROFESSIONAL ENGINEER

DATE PREPARED
8/14/2024

DISTRICT	STATE
SL	MO

SHEET NO.
15

ROUTE
WELDON SPRING

OA JOB NO.
221150

EW GATEWAY ID.
7209-22

PROJECT NO.
CMAQ-7302(691)

BRIDGE NO.
N/A

DATE	DESCRIPTION

OATES
ST. LOUIS
720 Olive - Suite 700
St. Louis, MO 63101
tel 314-588-9331
MISSOURI DESIGN FIRM
LICENSE NO. 001166
MISSOURI LAND SURVEY CORP
LICENSE NO. 000270

CITY OF O'FALLON
ENGINEERING DEPARTMENT
100 NORTH MAIN STREET
O'FALLON, MO 63366
tel 636.379.5596

RIGHT-OF-WAY SHEET
WELDON SPRING ROAD
SHEET 2 OF 7

REV.

IF A SEAL IS PRESENT ON THIS SHEET IT HAS BEEN ELECTRONICALLY SEALED AND DATED.

H:\P\221150\CADD\Microstation\CADD Sheets\01l_ROW Sheets.dgn 5:51:56 PM 8/14/2024