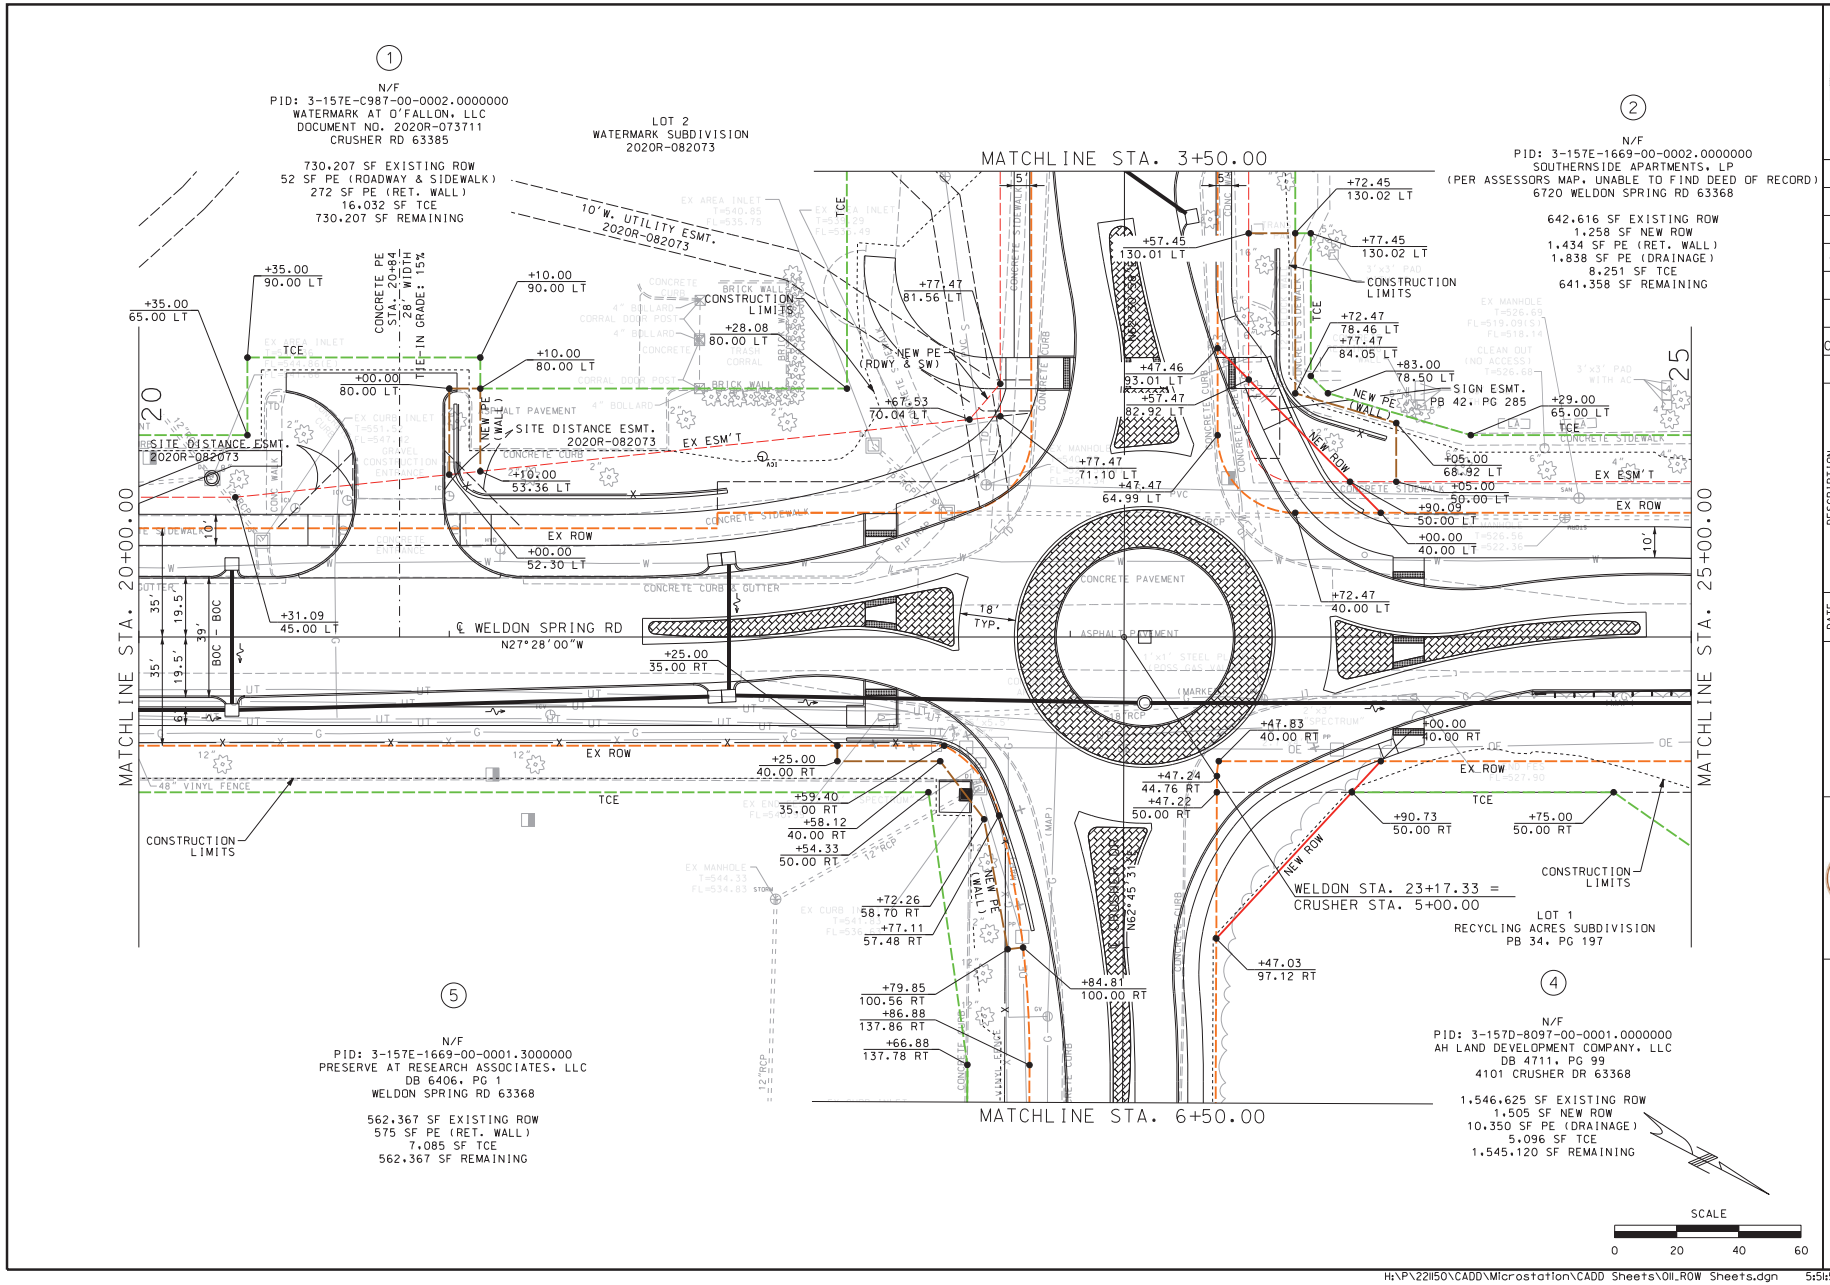

STATE OF MISSOURI
BENTLEY M. GEDRIS
PE-2010017818
PROFESSIONAL ENGINEER

DATE PREPARED	8/14/2024
DISTRICT	SL
STATE	MO
SHEET NO.	16
ROUTE	WELDON SPRING
OA JOB NO.	221150
EW GATEWAY ID.	7209-22
PROJECT NO.	CMAQ-7302(691)
BRIDGE NO.	N/A

DESCRIPTION

DATE

REV.

OATES
ST. LOUIS
720 Olive, Suite 700
St. Louis, MO 63101
tel 314-863-0101
fax 314-863-9381
MISSOURI DESIGN FIRM LICENSE NO. 001166
MISSOURI LAND SURVEY CORP LICENSE NO. 2006270

CITY OF O'FALLON
ENGINEERING DEPARTMENT
100 NORTH MAIN STREET
O'FALLON, MO 63366
tel 636.379.5596

RIGHT-OF-WAY SHEET
WELDON SPRING ROAD
SHEET 3 OF 7

IF A SEAL IS PRESENT ON THIS SHEET IT HAS BEEN ELECTRONICALLY SEALED AND DATED.

H:\P\221150\CADD\Microstation\CADD Sheets\01_ROW Sheets.dgn 5:51:57 PM 8/14/2024