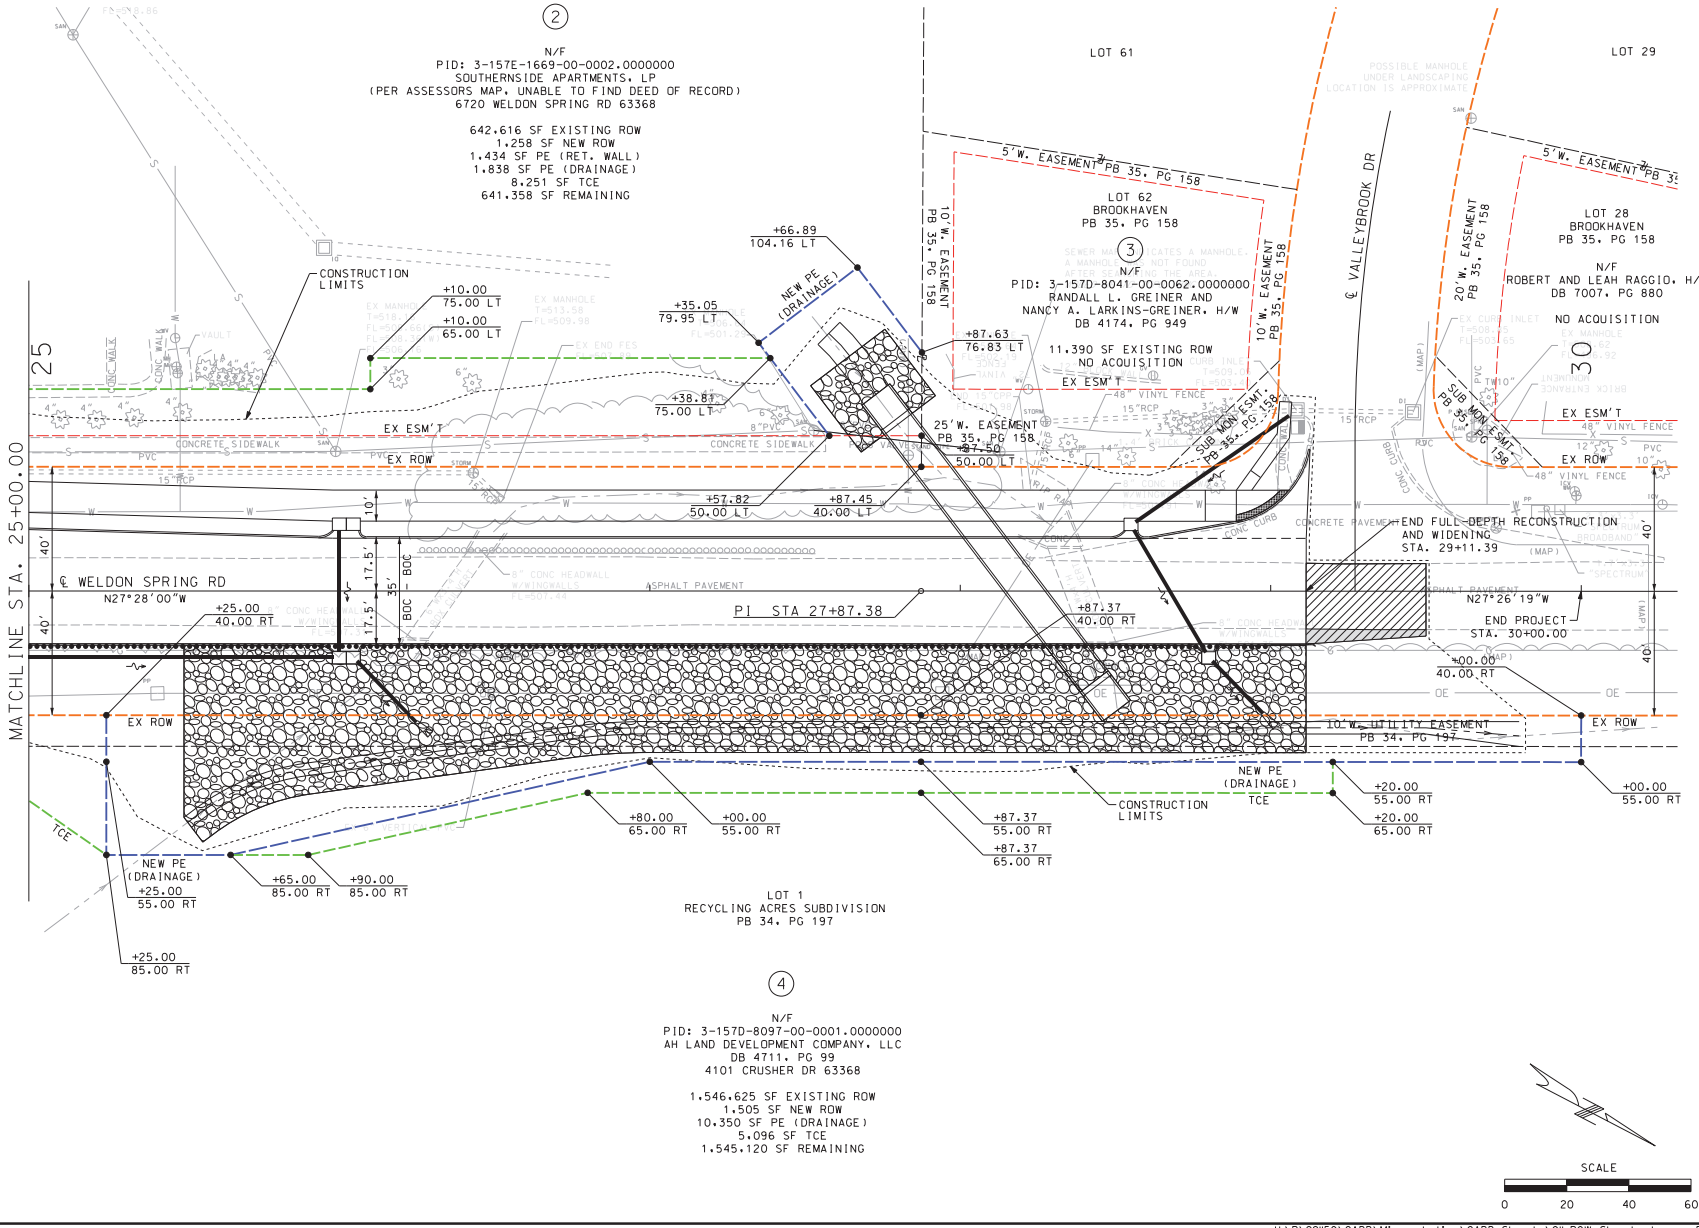

BENTLEY M. GEDRIS
NUMBER PE-2010017818
PROFESSIONAL ENGINEER
STATE OF MISSOURI

DATE PREPARED 8/14/2024
DISTRICT SL | STATE MO
SHEET NO. 17
ROUTE WELDON SPRING
OA JOB NO. 221150
EW GATEWAY ID. 7209-22
PROJECT NO. CMAQ-7302(691)
BRIDGE NO. N/A

DESCRIPTION | DATE

IF A SEAL IS PRESENT ON THIS SHEET IT HAS BEEN ELECTRONICALLY SEALED AND DATED.

OATES ASSOCIATES, INC.
ST. LOUIS 720 Olive - Suite 1700 St. Louis, MO 63101 tel 314-588-0031
MISSOURI DESIGN FIRM LICENSE NO. 001166
MISSOURI LAND SURVEY CORP LICENSE NO. 000270

CITY OF O'FALLON ENGINEERING DEPARTMENT 100 NORTH MAIN STREET O'FALLON, MO 63366 tel 636.379.5596

RIGHT-OF-WAY SHEET
WELDON SPRING ROAD
SHEET 4 OF 7

REV.

H:\P\221150\CADD\Microstation\CADD Sheets\01_ROW Sheets.dgn 5:51:57 PM 8/14/2024