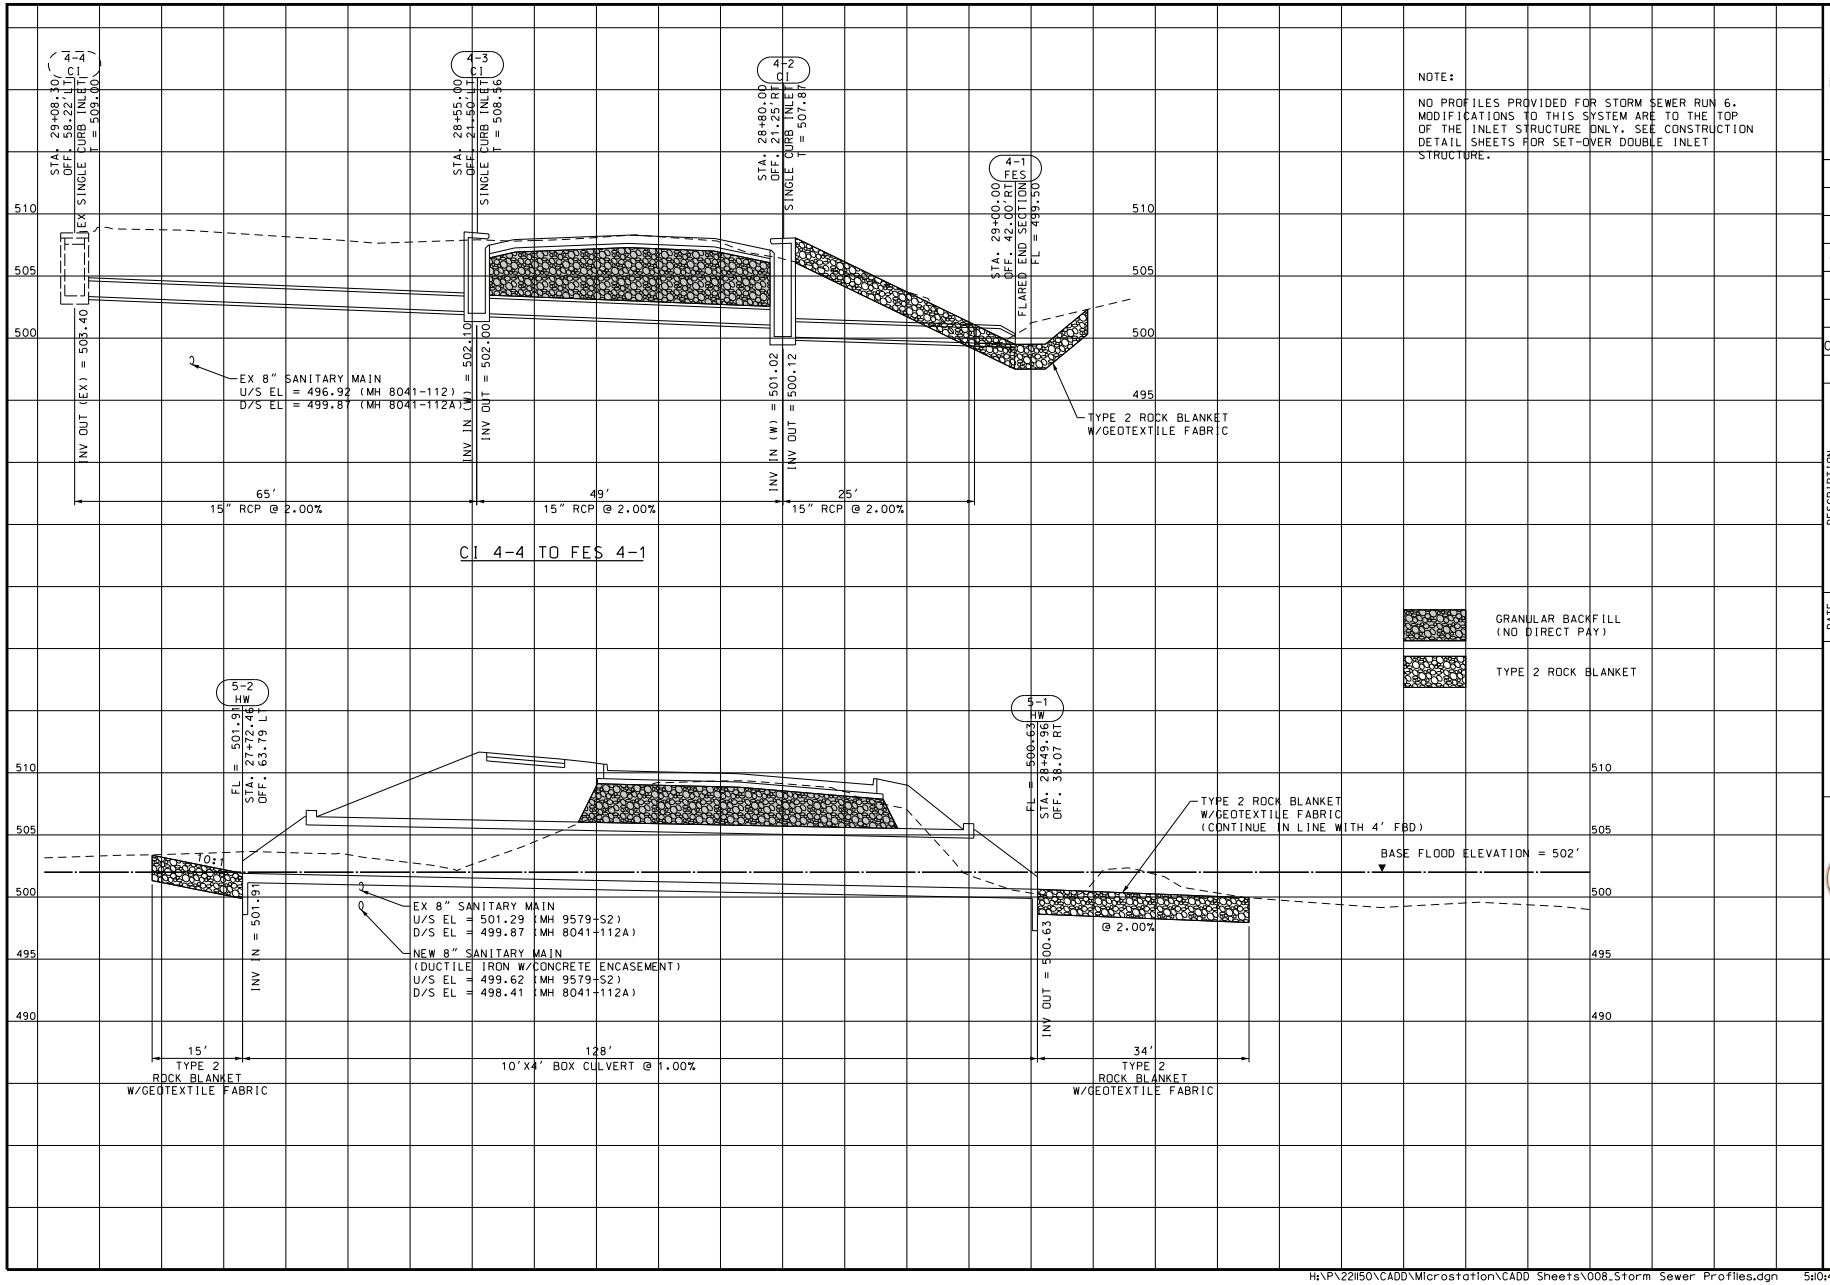

NOTE:

NO PROFILES PROVIDED FOR STORM SEWER RUN 6. MODIFICATIONS TO THIS SYSTEM ARE TO THE TOP OF THE INLET STRUCTURE ONLY. SEE CONSTRUCTION DETAIL SHEETS FOR SET-OVER DOUBLE INLET STRUCTURE.

STATE OF MISSOURI
BENTLEY M. GEDRIS
NUMBER
PE-2010017818
PROFESSIONAL ENGINEER

DATE PREPARED: 8/16/2024
DISTRICT: SL
STATE: MO
SHEET NO.: 54
ROUTE: WELDON SPRING
OA JOB NO.: 221150
EW GATEWAY ID.: 7209-22
PROJECT NO.: CMAQ-7302(691)
BRIDGE NO.: N/A

DATE	DESCRIPTION

OATES ASSOCIATES, INC.
ST. LOUIS
720 Olive, Suite 700
St. Louis, MO 63101
tel 314-436-9001
fax 314-436-9991
MISSOURI DESIGN FIRM LICENSE NO. 001166
MISSOURI LAND SURVEY CORP LICENSE NO. 000970

CITY OF O'FALLON
ENGINEERING DEPARTMENT
100 NORTH MAIN STREET
O'FALLON, MO 63366
tel 636.379.5596

STORM SEWER PROFILE SHEET
SHEET 5 OF 5

REV.

IF A SEAL IS PRESENT ON THIS SHEET IT HAS BEEN ELECTRONICALLY SEALED AND DATED.

H:\P\221150\CADD\Microstation\CADD Sheets\008_Storm Sewer Profiles.dgn 5:10:40 PM 8/16/2024