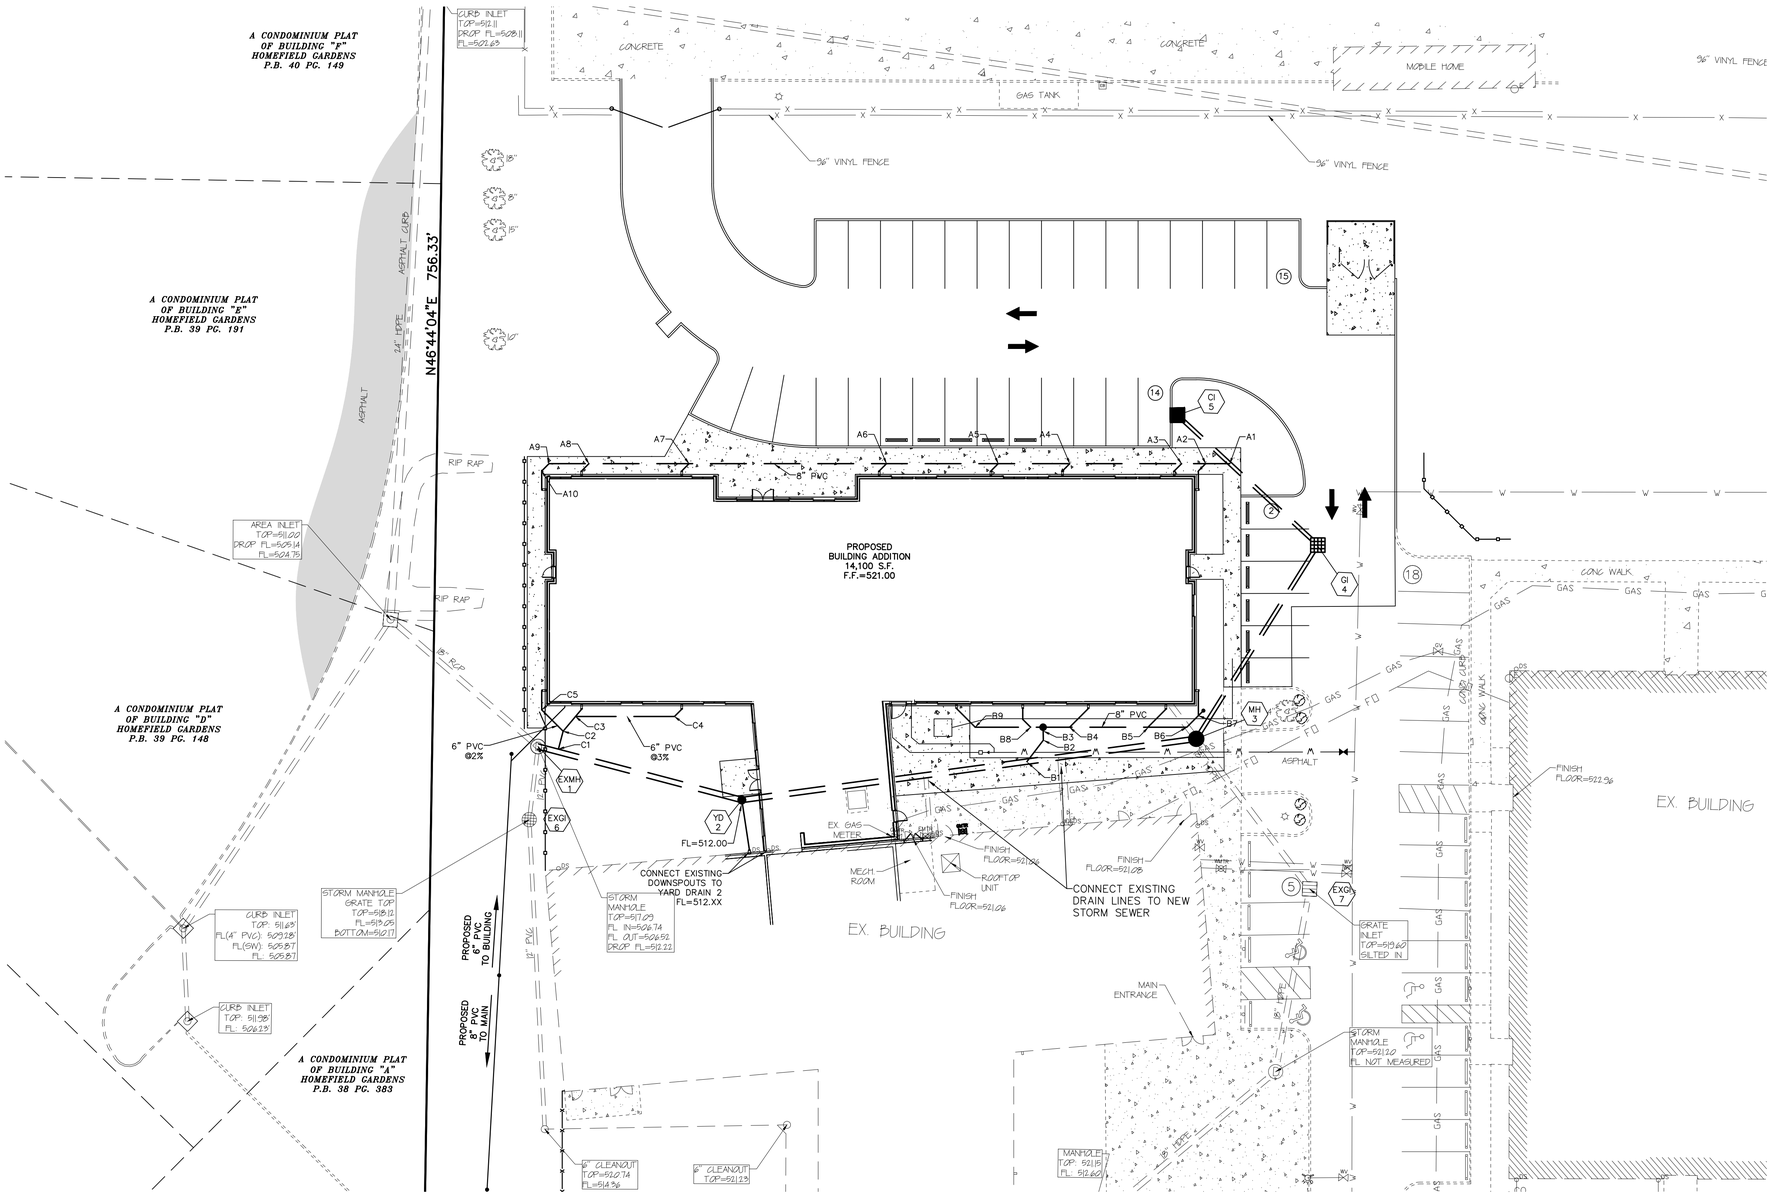

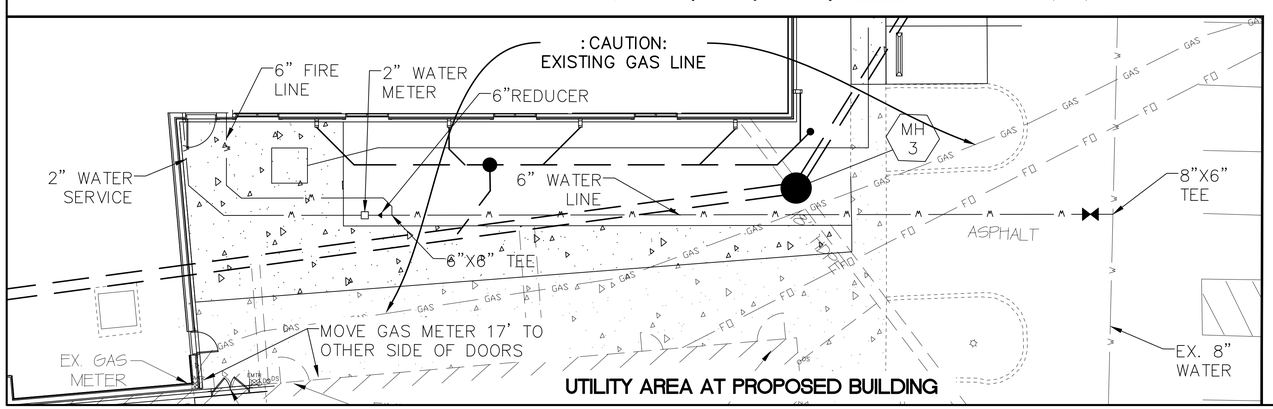

DOWNSPOUT SYSTEM A			
No.	Sta.	Type	Elevation
A1	0+00	CONNECT TO 12" HDPE	FL512.69
A2	0+07	8"X6" WYE, DS-3L	FL514.83
A3	0+13	8"X6" WYE, DS-3'L	FL514.95
A4	0+45	8"X6" WYE, DS-3'L	FL515.59
A5	0+65	8"X6" WYE, DS-3'L	FL515.99
A6	0+97	8"X6" WYE, DS-3'L	FL515.63
A7	1+51	8"X6" WYE, DS-3'L	FL516.71
A8	1+79	8"X6" WYE, DS-3'L	FL518.27
A9	1+82	8"X6" WYE, DS-3'L	FL518.33
A10	1+85	8"X6" WYE, DS-3'L	FL518.43

DOWNSPOUT SYSTEM B			
No.	Sta.	Type	Elevation
B1	0+00	CONNECT TO 18" HDPE	FL510.04
B2	0+08	8"-45° WYE	FL515.20
B3	0+12	CONNECT TO Y.D.	FL515.28
B4	0+07	8"X6" WYE, DS-7'L	FL515.44
B5	0+29	8"X6" WYE, DS-7'L	FL515.86
B6	0+40	8"X6" WYE	FL516.08
B7	0+45	8"X6" WYE W/C.O., DS-7'L	FL516.18
B8	0+04	8"X6" WYE DS-6'R	FL515.36
B9	0+19	8"X6" WYE, DS-4'R	FL515.66

DOWNSPOUT SYSTEM C			
No.	Sta.	Type	Elevation
C1	0+00	CONNECT TO PIPE	FL513.00
C2	0+02	6"X6" WYE, DS-12'L	FL517.98
C3	0+09	6" 45° BEND	FL518.13
C4	0+14	6"X6" WYE, DS-5'L	FL519.00
C5	0+43	6"X6" WYE, DS-5'R	FL519.00

UNDERGROUND UTILITIES HAVE BEEN PLOTTED FROM AVAILABLE INFORMATION AND THEREFORE THEIR LOCATIONS SHALL BE CONSIDERED APPROXIMATE ONLY. THE VERIFICATION OF THE LOCATION OF ALL UNDERGROUND UTILITIES, EITHER SHOWN OR NOT SHOWN ON THESE PLANS SHALL BE THE RESPONSIBILITY OF THE CONTRACTOR, AND SHALL BE LOCATED PRIOR TO ANY GRADING OR CONSTRUCTION OF THE IMPROVEMENTS.

BID SET

PROJECT TITLE:
MIKE CLEMENS CENTER FOR ADAPTIVE LEARNING ADDITION

Box Project #98-1000TL | Issue Date: 01/18/2023

ENGINEERING
PLANNING
SURVEYING
221 Point West Blvd.
St. Charles, MO 63301
636-928-5552
FAX 928-1718

DISCLAIMER OF RESPONSIBILITY
I hereby specify that the documents intended to be authenticated by my seal are limited to this sheet, and I hereby disclaim any responsibility for all other Drawings, Specifications, Estimates, Reports or other documents or instruments relating to or intended to be used for any part or parts of the architectural or engineering project.

STATE OF MISSOURI
CLIFFORD L. HEITMANN
NUMBER E-29817
REGISTERED PROFESSIONAL ENGINEER
Clifford L. Heitmann
Civil Engineer
E29817

Copyright 2023
Box Engineering Company, Inc.
Engineering Authority No. 000655
Surveying Authority No. 000144
All Rights Reserved

ORIGINAL ISSUE DATE
01-18-2023

REVISIONS

01-10-2023	PERMIT SET
01-18-2023	BID SET
02-10-2023	ADDENDUM 2
02-14-2023	CITY COMMENTS
02-24-2023	ADDENDUM 4
02-28-2023	CITY COMMENTS

Developer / Owner:
FORT ZUMWALT SCHOOL DISTRICT
555 EAST TERRA LANE
O'FALLON, MO 63366

UTILITY PLAN

P+Z No.
#22-010172
APPROVED 11-03-22

City No.
#14-400

Page No.
C5.0
MIKE CLEMENS CENTER
ADDITIONS AND RENOVATIONS