ISSUE	DATE / REMARKS
1	8-10-2016 Initial Submittal
2	9-1-2016 PWSD #2 & DCSD Comments
3	10-24-16 City Comments
4	11-15-16 DCSD Comments
5	12-12-16 City Comments
6	12-28-16 DCSD Comments
7	1/18-17 PWSD #2 Comments
8	1/26-17 Fire District Comments
9	1/27-17 City Comments
10	3/1-17 City Comments

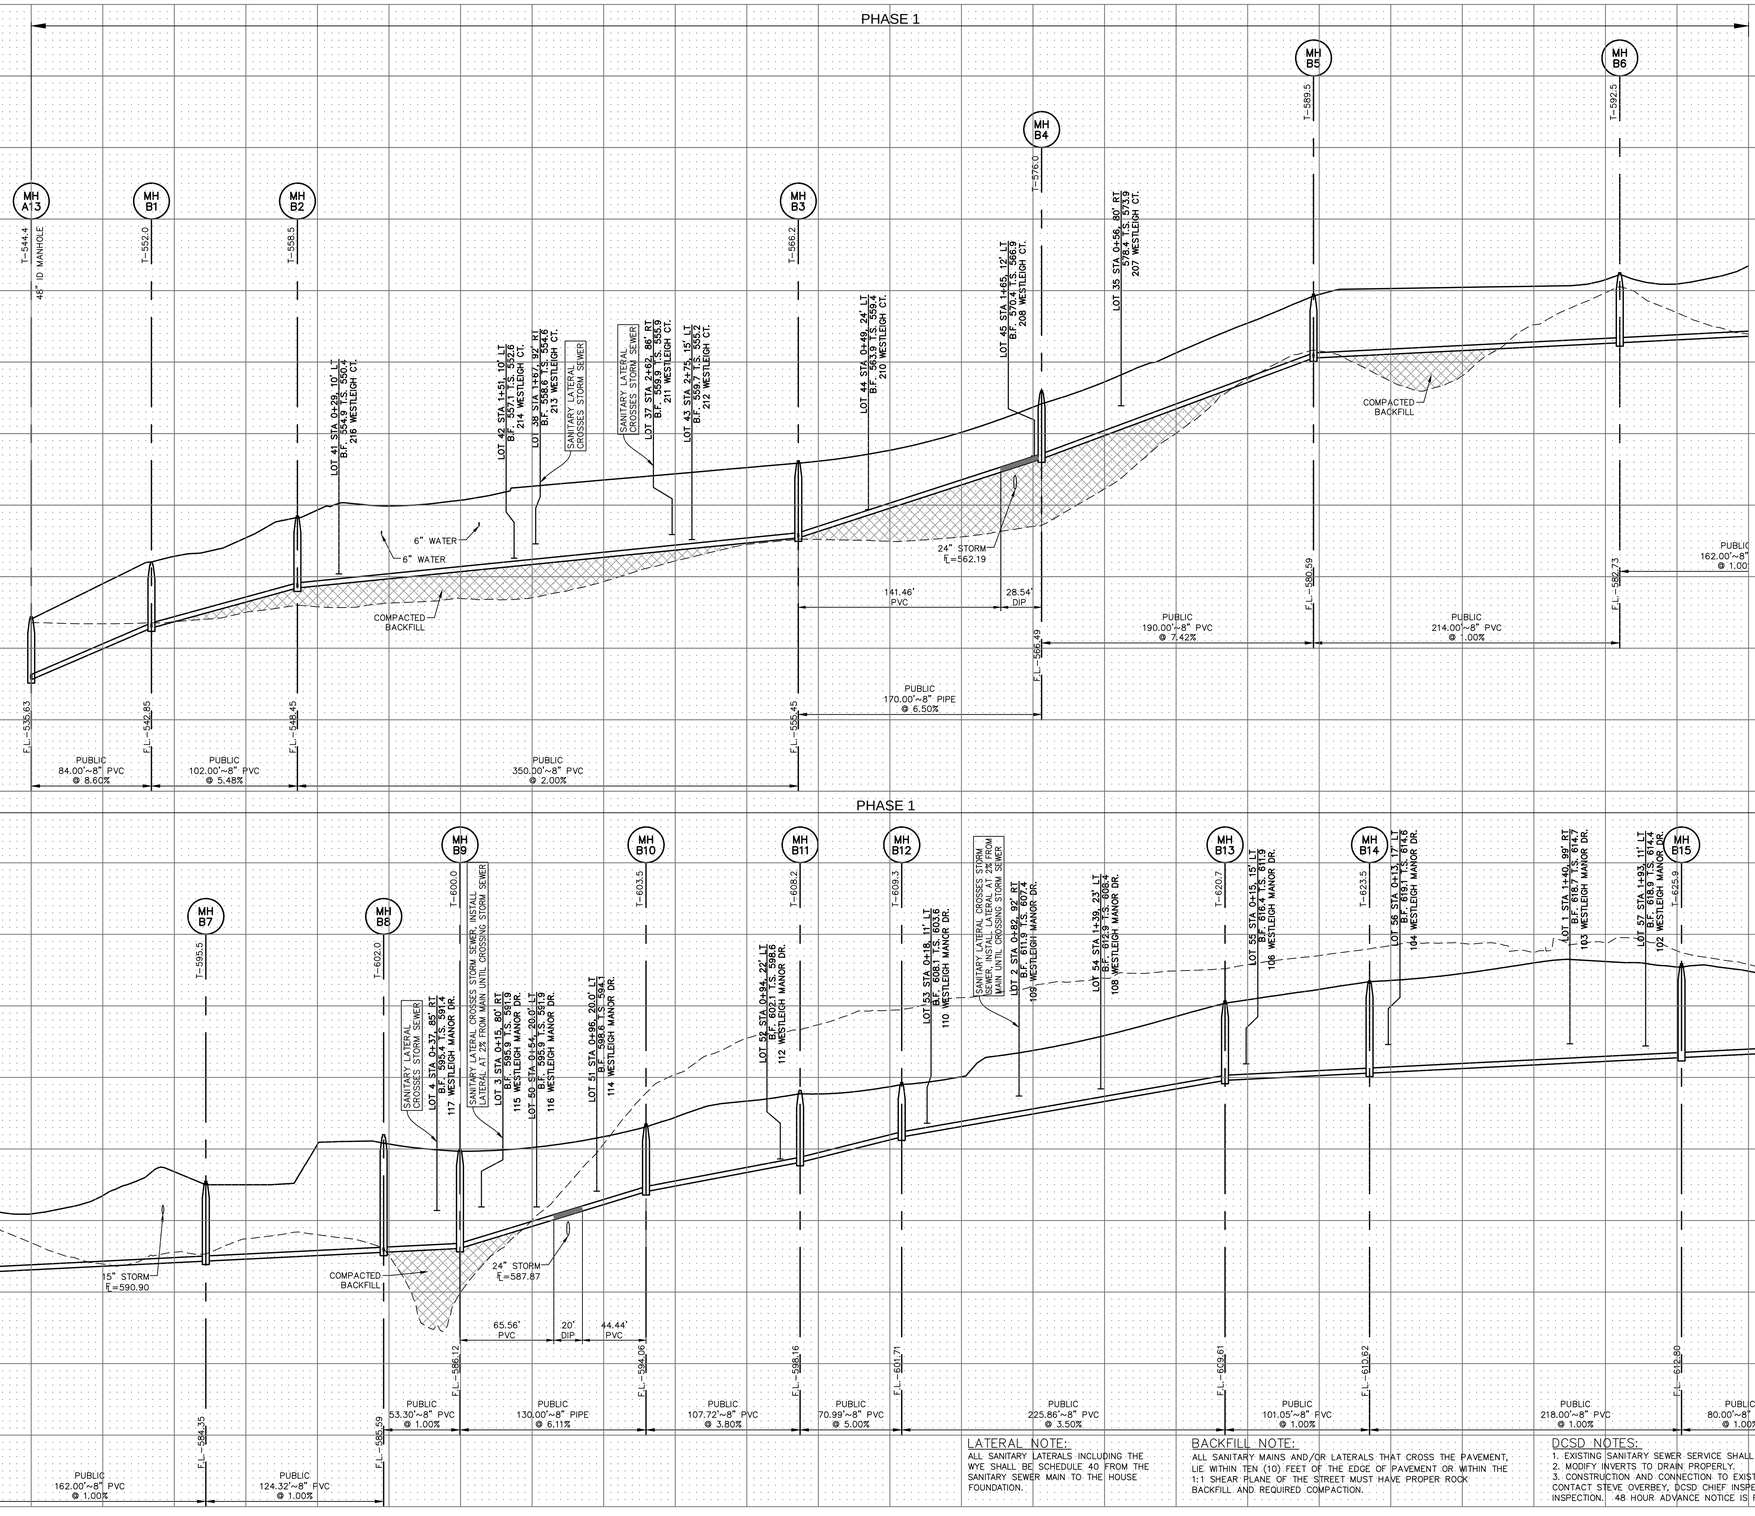

LATERAL NOTE:
ALL SANITARY LATERALS INCLUDING THE WYE SHALL BE SCHEDULE 40 FROM THE SANITARY SEWER MAIN TO THE HOUSE FOUNDATION.

BACKFILL NOTE:
ALL SANITARY MAINS AND/OR LATERALS THAT CROSS THE PAVEMENT, LIE WITHIN TEN (10) FEET OF THE EDGE OF PAVEMENT OR WITHIN THE 1:1 SHEAR PLANE OF THE STREET MUST HAVE PROPER ROCK BACKFILL AND REQUIRED COMPACTION.

DCSD NOTES:
1. EXISTING SANITARY SEWER SERVICE SHALL NOT BE INTERUPTED.
2. MODIFY INVERTS TO DRAIN PROPERLY.
3. CONSTRUCTION AND CONNECTION TO EXISTING MANHOLES REQUIRES DCSD INSPECTION. CONTACT STEVE OVERBEY, DCSD CHIEF INSPECTOR, AT 636-441-1244 TO SCHEDULE INSPECTION. 48 HOUR ADVANCE NOTICE IS REQUIRED.

PROJECT TITLE

WESTLEIGH

O'FALLON, MISSOURI

THE STERLING CO.
ENGINEERS & SURVEYORS
5055 New Baumgartner Road
St. Louis, Missouri 63129
Ph 314-487-0440 Fax 314-487-8944
www.sterling-eng-sur.com
Corporate Certificate of Authority #001348

These plans and specifications and the ideas and designs incorporated herein, as an instrument of service, are and shall remain the property of the engineer whether the project for which they are made is executed or not. The reuse of these plans and specifications without the written permission of the engineer is prohibited and unlawful. Visual contact with these plans and specifications shall constitute prima facie evidence of acceptance of these restrictions.

STATE OF MISSOURI
RODNEY ARNOLD
NUMBER PE-2002016612
PROFESSIONAL ENGINEER

Date: *3/01/2017*
RODNEY ARNOLD
LICENSE # PE-2002016612
Civil Engineer

Lombardo Homes of St. Louis, LLC
2299 Technology Drive, Suite 150
O'Fallon, Missouri 63368
Ph. (636) 265-2710
Fax (636) 695-3195
www.lombardohomesstlouis.com

SANITARY PROFILES

P+Z No. P&Z NO
City No. 15-162-SP
Date: 3/01/2017
Job No. 14-10-348

Page No.

7.1

IMP

"Final Plan" Approval Date: October 1, 2015 (31-15.01)

Drawing name: V:\14\0348 Mollison Tract\Drawings\Engineering\Improvements\0348 IMP-Sanitary.dwg Plotted on: Mar 01, 2017 - 10:45am Plotted by: bmiller