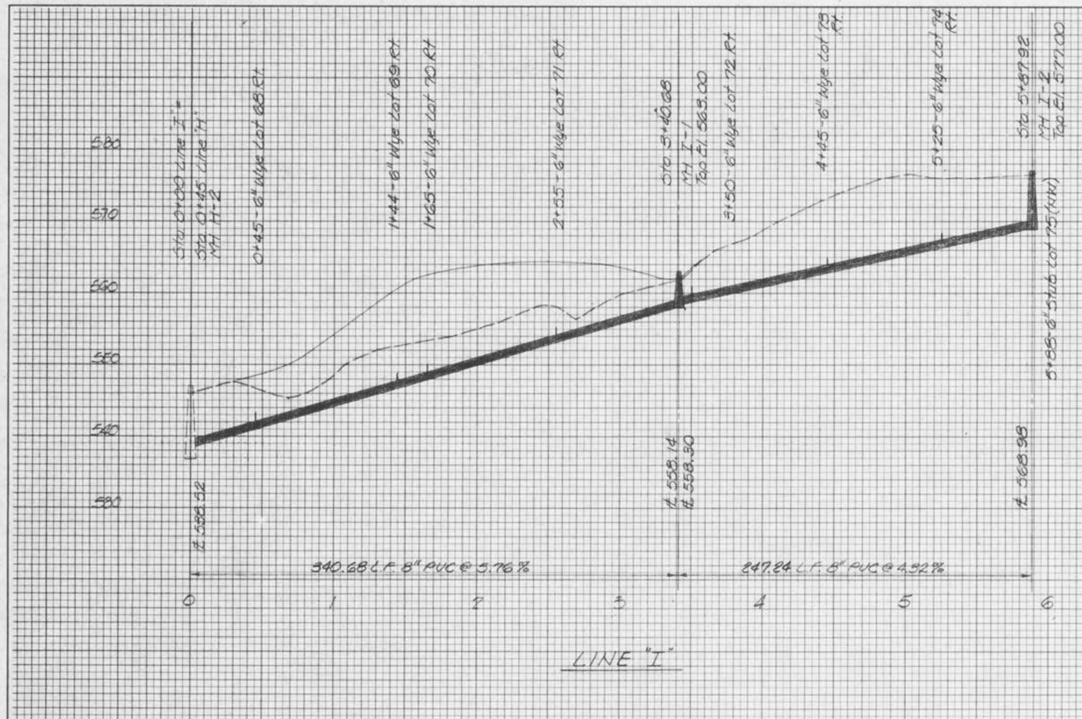


LINE "I"

Scale: Horiz 1"=50'
Vert 1"=10'

GBA
GEORGE BUTLER ASSOCIATES, INC.
CONSULTING ENGINEERS/ARCHITECTS
LANDSCAPE ARCHITECTS/PLANNERS

OFFICES:
ONE PINE RIDGE PLAZA
8207 MELROSE DRIVE / LENEXA / KANSAS 66214
1100 CITY CENTER SQUARE
1100 MAIN / KANSAS CITY / MISSOURI 64105
SUITE 4 / COLONIAL PLAZA
114 E. 31 M. / O'FALLON / MISSOURI 63366

# WESTRIDGE

## SANITARY SEWER PROFILE

LINE - I

FOR

R. D. HARRIS CONSTRUCTION CO.

| DESIGNED BY | DRAWN BY | CHECKED BY |
|---|---|---|
| REH | REH | WAC |

JOB NO. 3749
DATE Nov. 1984
SCALE As Shown
SHEET NO. 18 OF 22